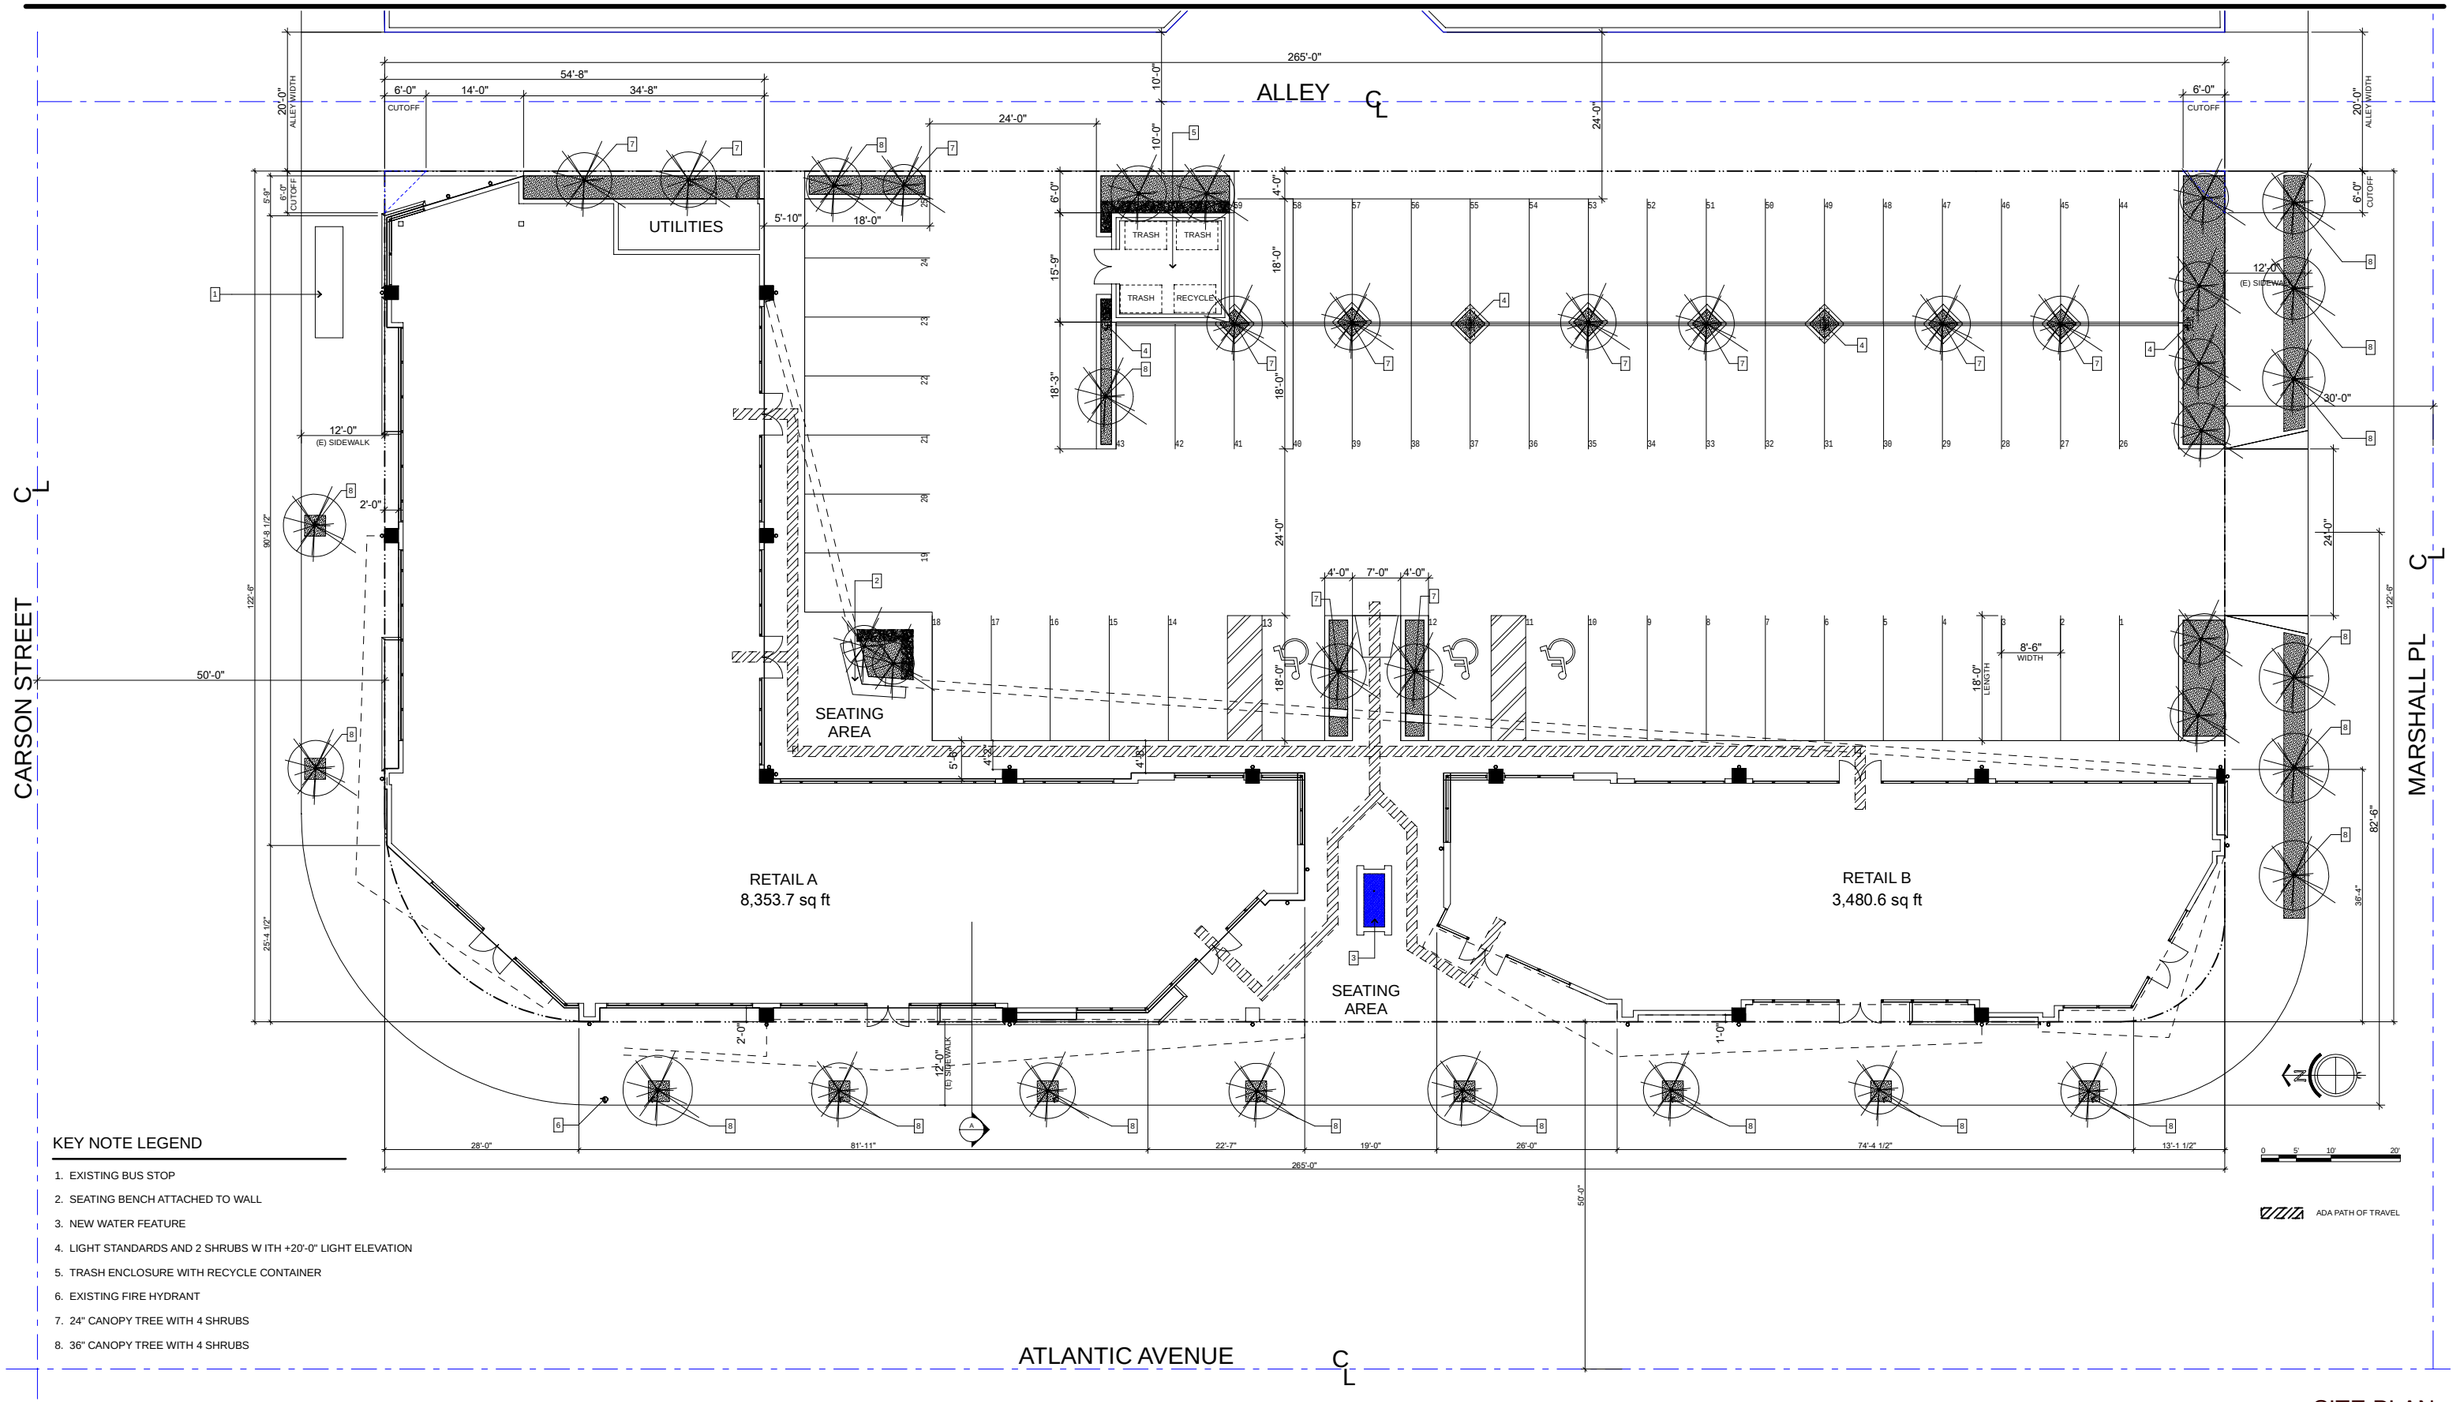

KEY NOTE LEGEND

1. EXISTING BUS STOP
2. SEATING BENCH ATTACHED TO WALL
3. NEW WATER FEATURE
4. LIGHT STANDARDS AND 2 SHRUBS W ITH +20'-0" LIGHT ELEVATION
5. TRASH ENCLOSURE WITH RECYCLE CONTAINER
6. EXISTING FIRE HYDRANT
7. 24" CANOPY TREE WITH 4 SHRUBS
8. 36" CANOPY TREE WITH 4 SHRUBS

RETAIL BUILDING
SITE PLAN REVIEW
MARCH 7, 2005
2005.47

SITE PLAN

SCALE: 1"=10'-0"

ATLANTIC AND CARSON
LONG BEACH, CA

ENVIRON ARCHITECTURE

235 E. BROADWAY, SUITE 406 LONG BEACH, CA. 90802 mail@environarch.com FAX: 562-432-5427 TEL: 562-495-7110

© 2005 ENVIRON ARCHITECTURE