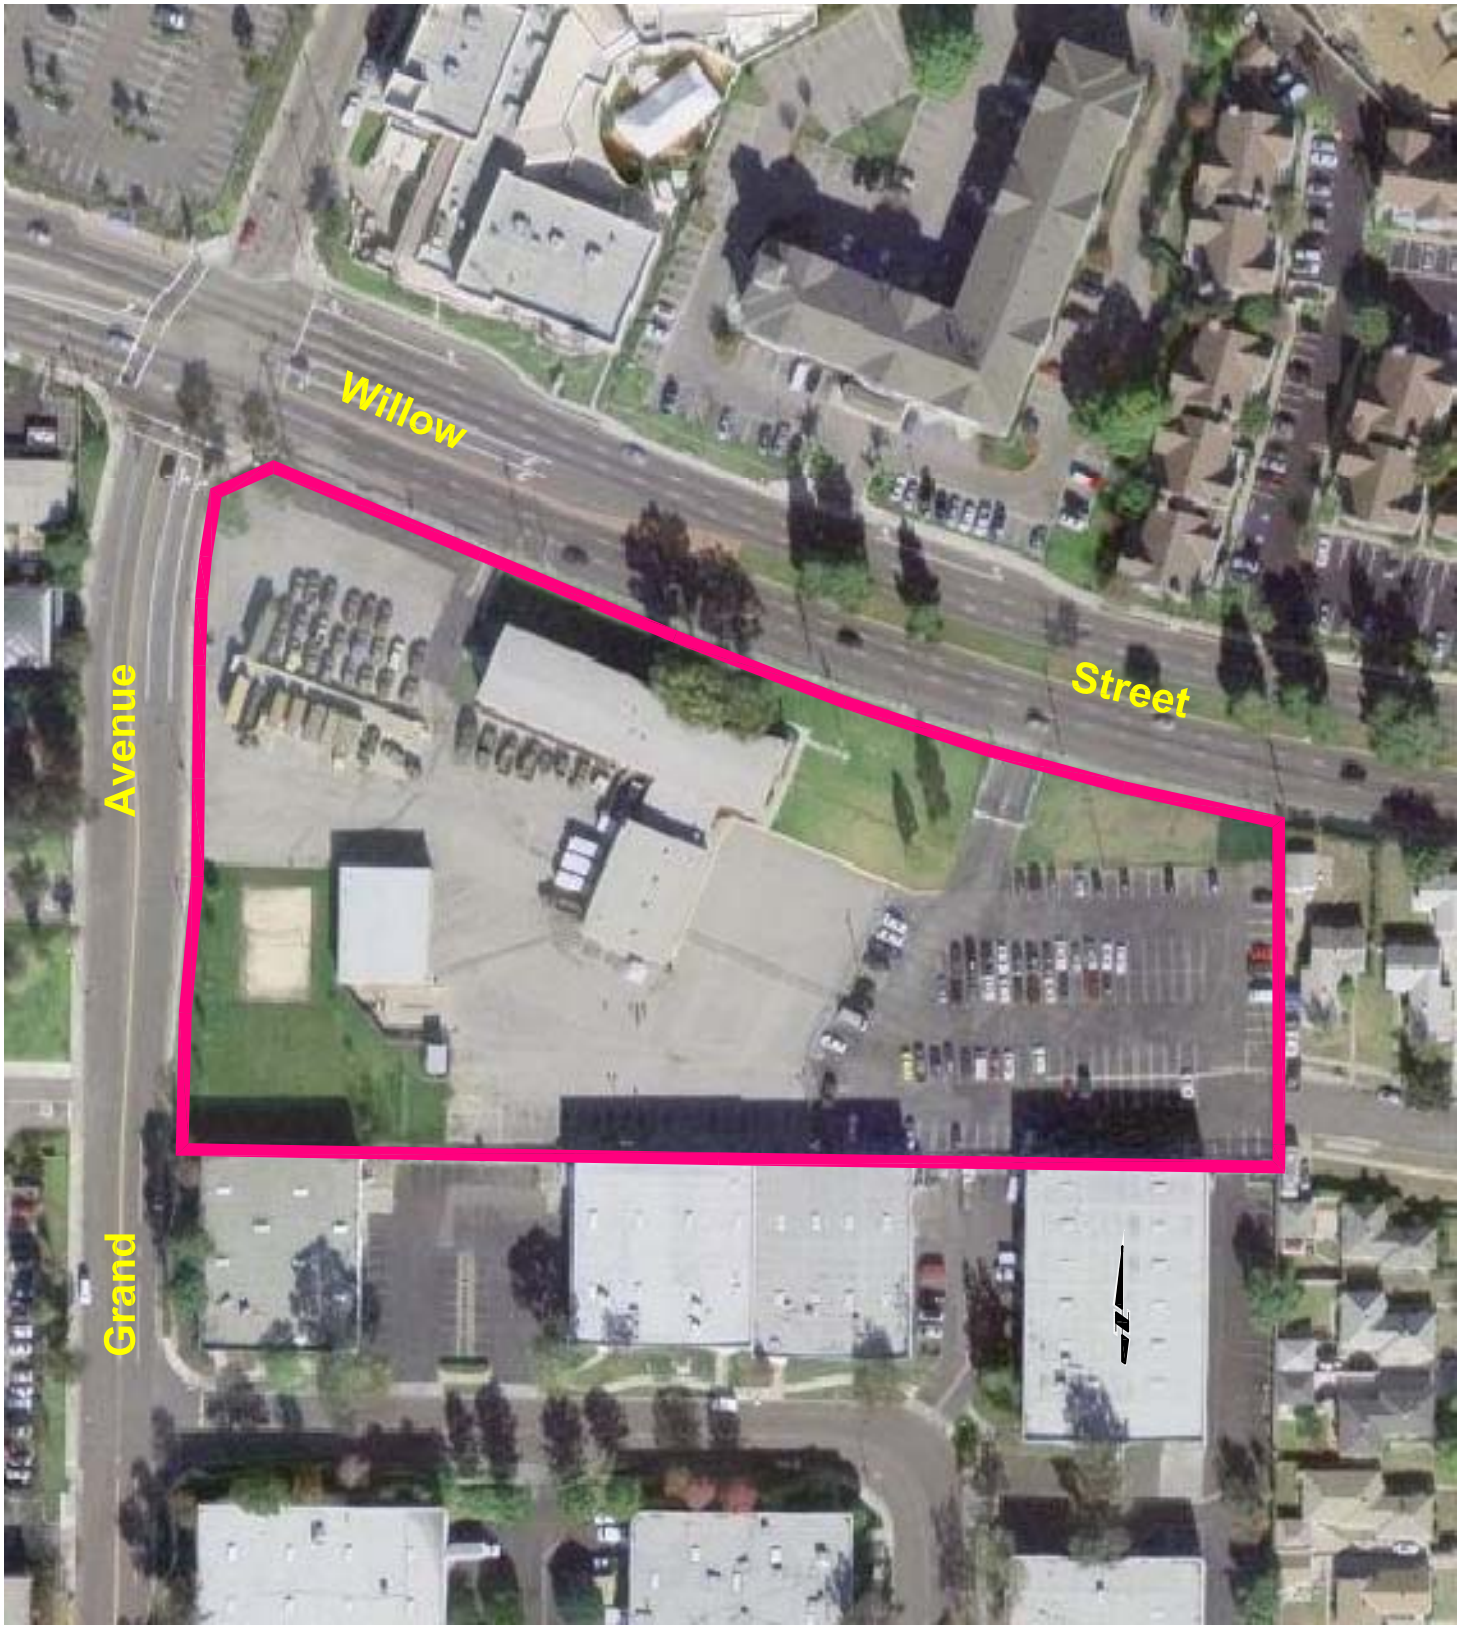

CITY OF LONG BEACH - CALIFORNIA
DEPARTMENT OF PUBLIC WORKS - CHRISTINE F. ANDERSEN, DIRECTOR

Photo Plot Map for
USARC - Schroeder Hall
3800 E. Willow Street