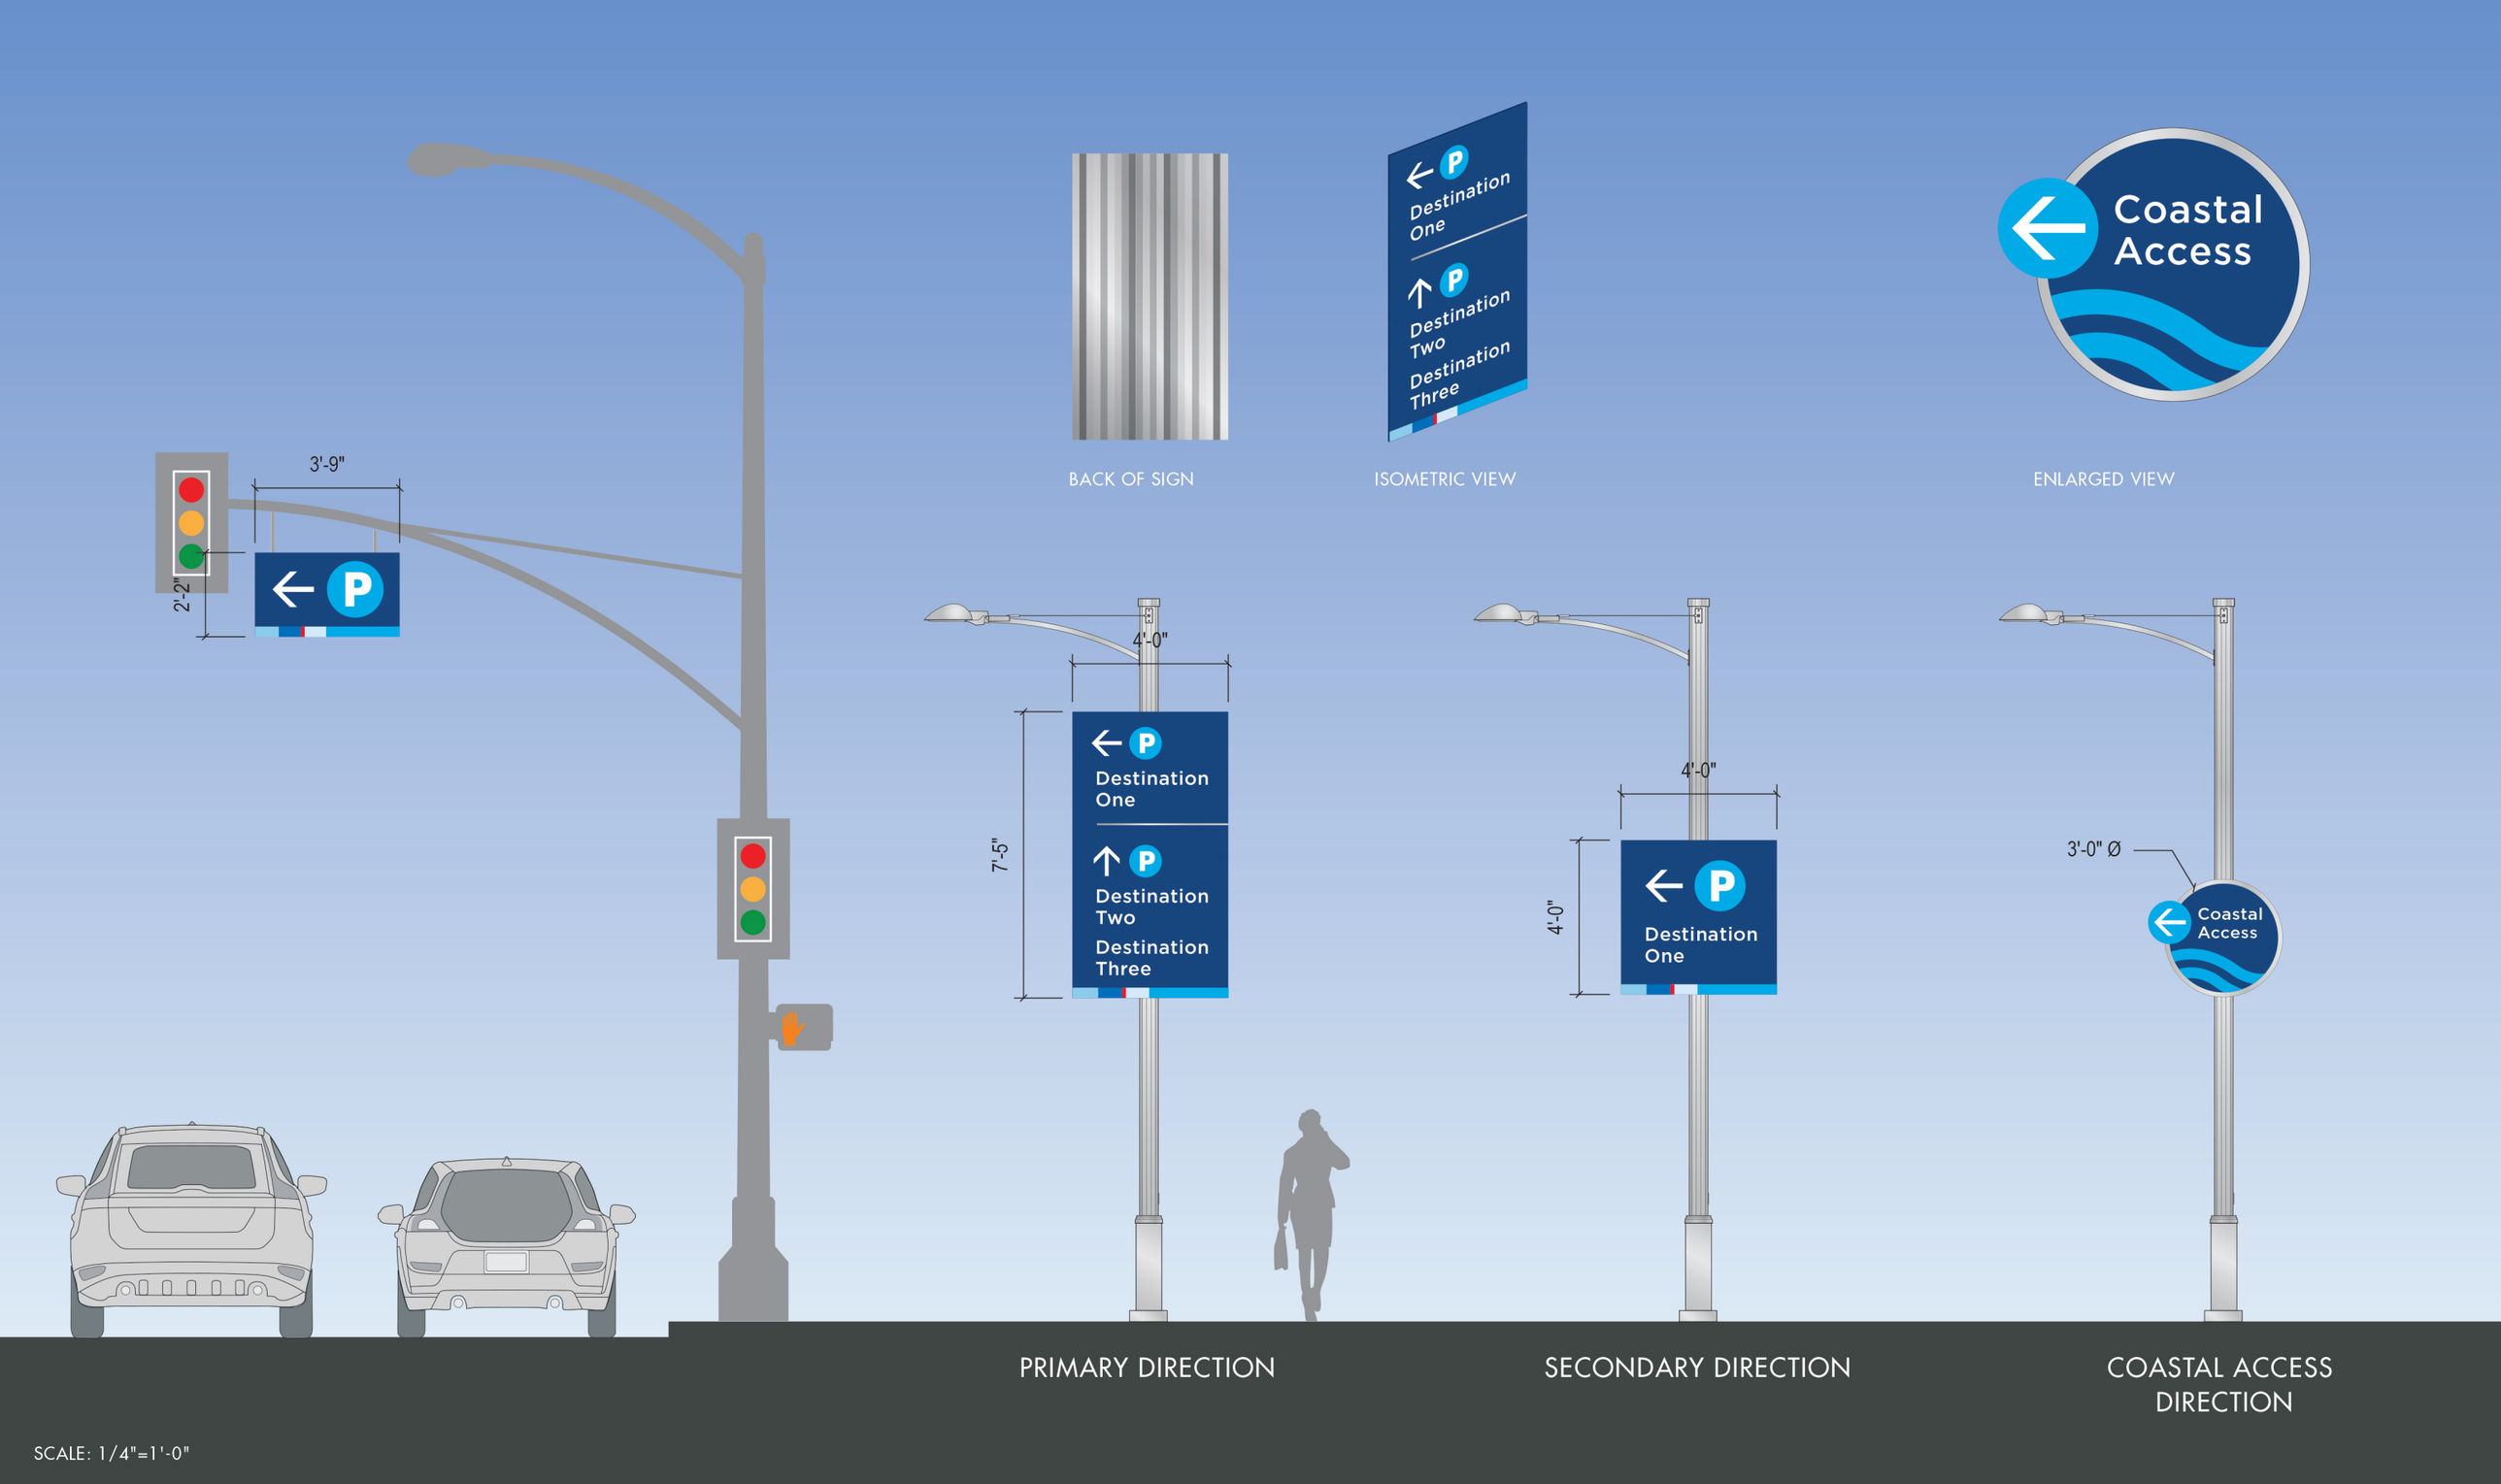
3'-9"
2'-2"
BACK OF SIGN
Destination One
Destination Two
Destination Three
ISOMETRIC VIEW
Coastal Access
ENLARGED VIEW
4'-0"
7'-5"
Destination One
Destination Two
Destination Three
PRIMARY DIRECTION
4'-0"
4'-0"
Destination One
SECONDARY DIRECTION
3'-0" Ø
Coastal Access
COASTAL ACCESS DIRECTION

SCALE: 1/4"=1'-0"