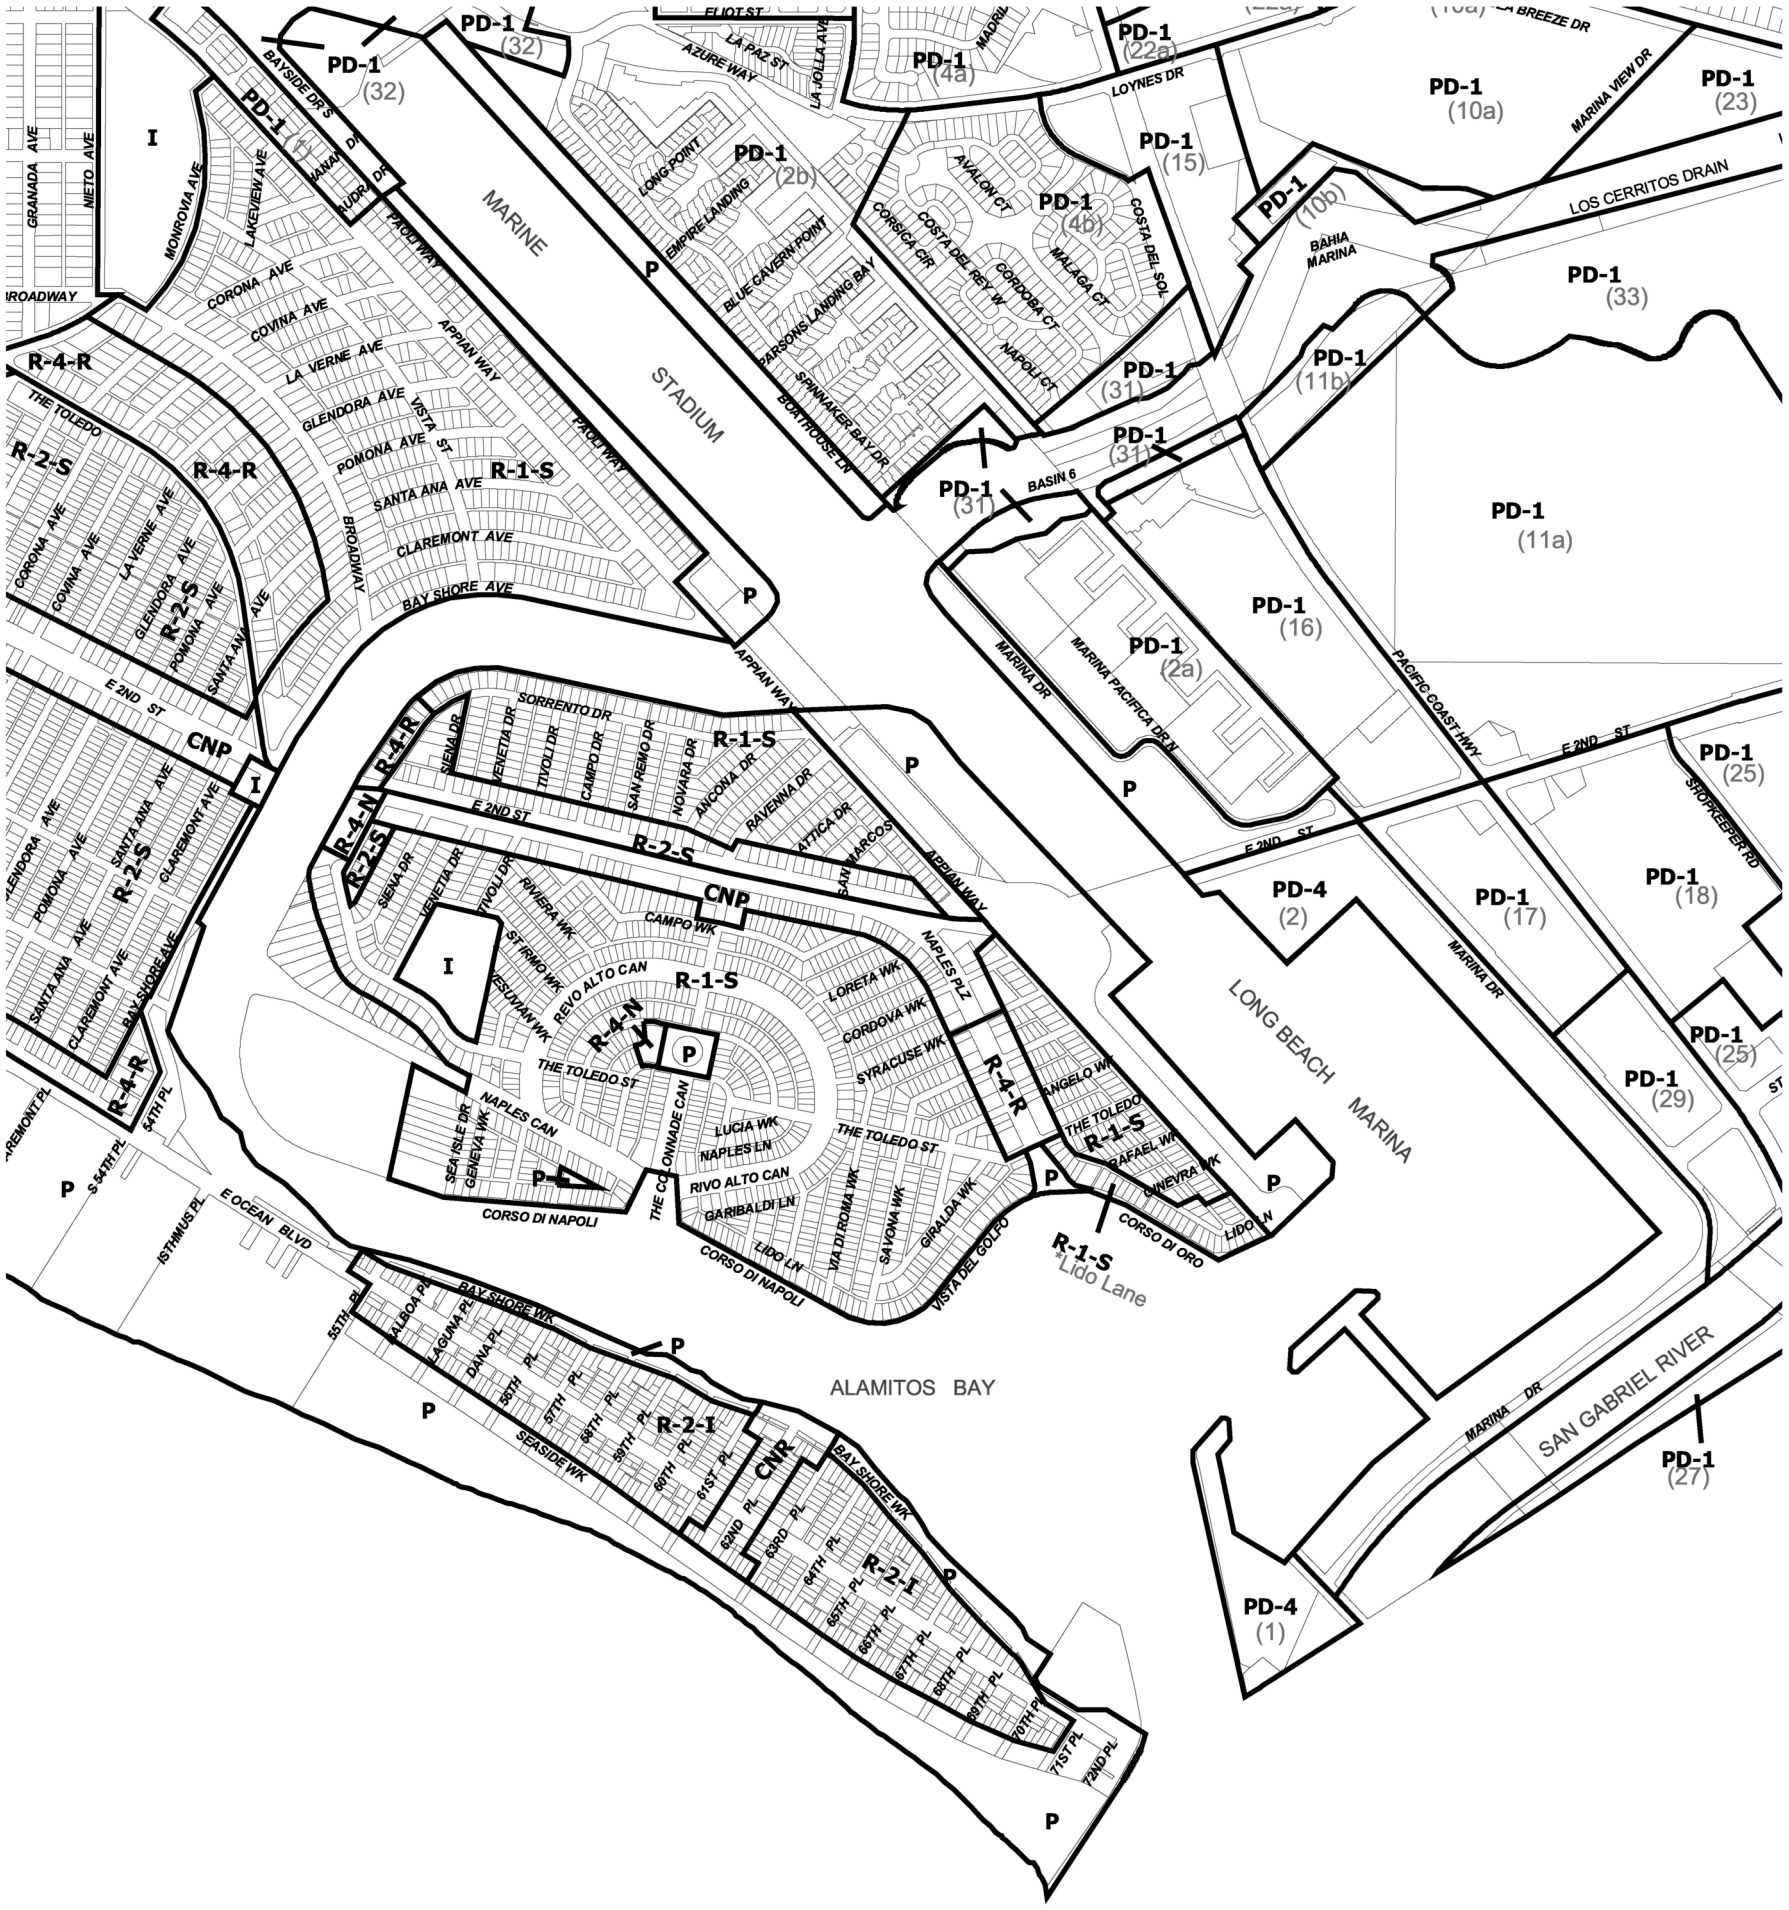

Prepared by Dept of Planning & Building & Dept. of Technology Services

Revised : 12/2002
Scale 1:24200