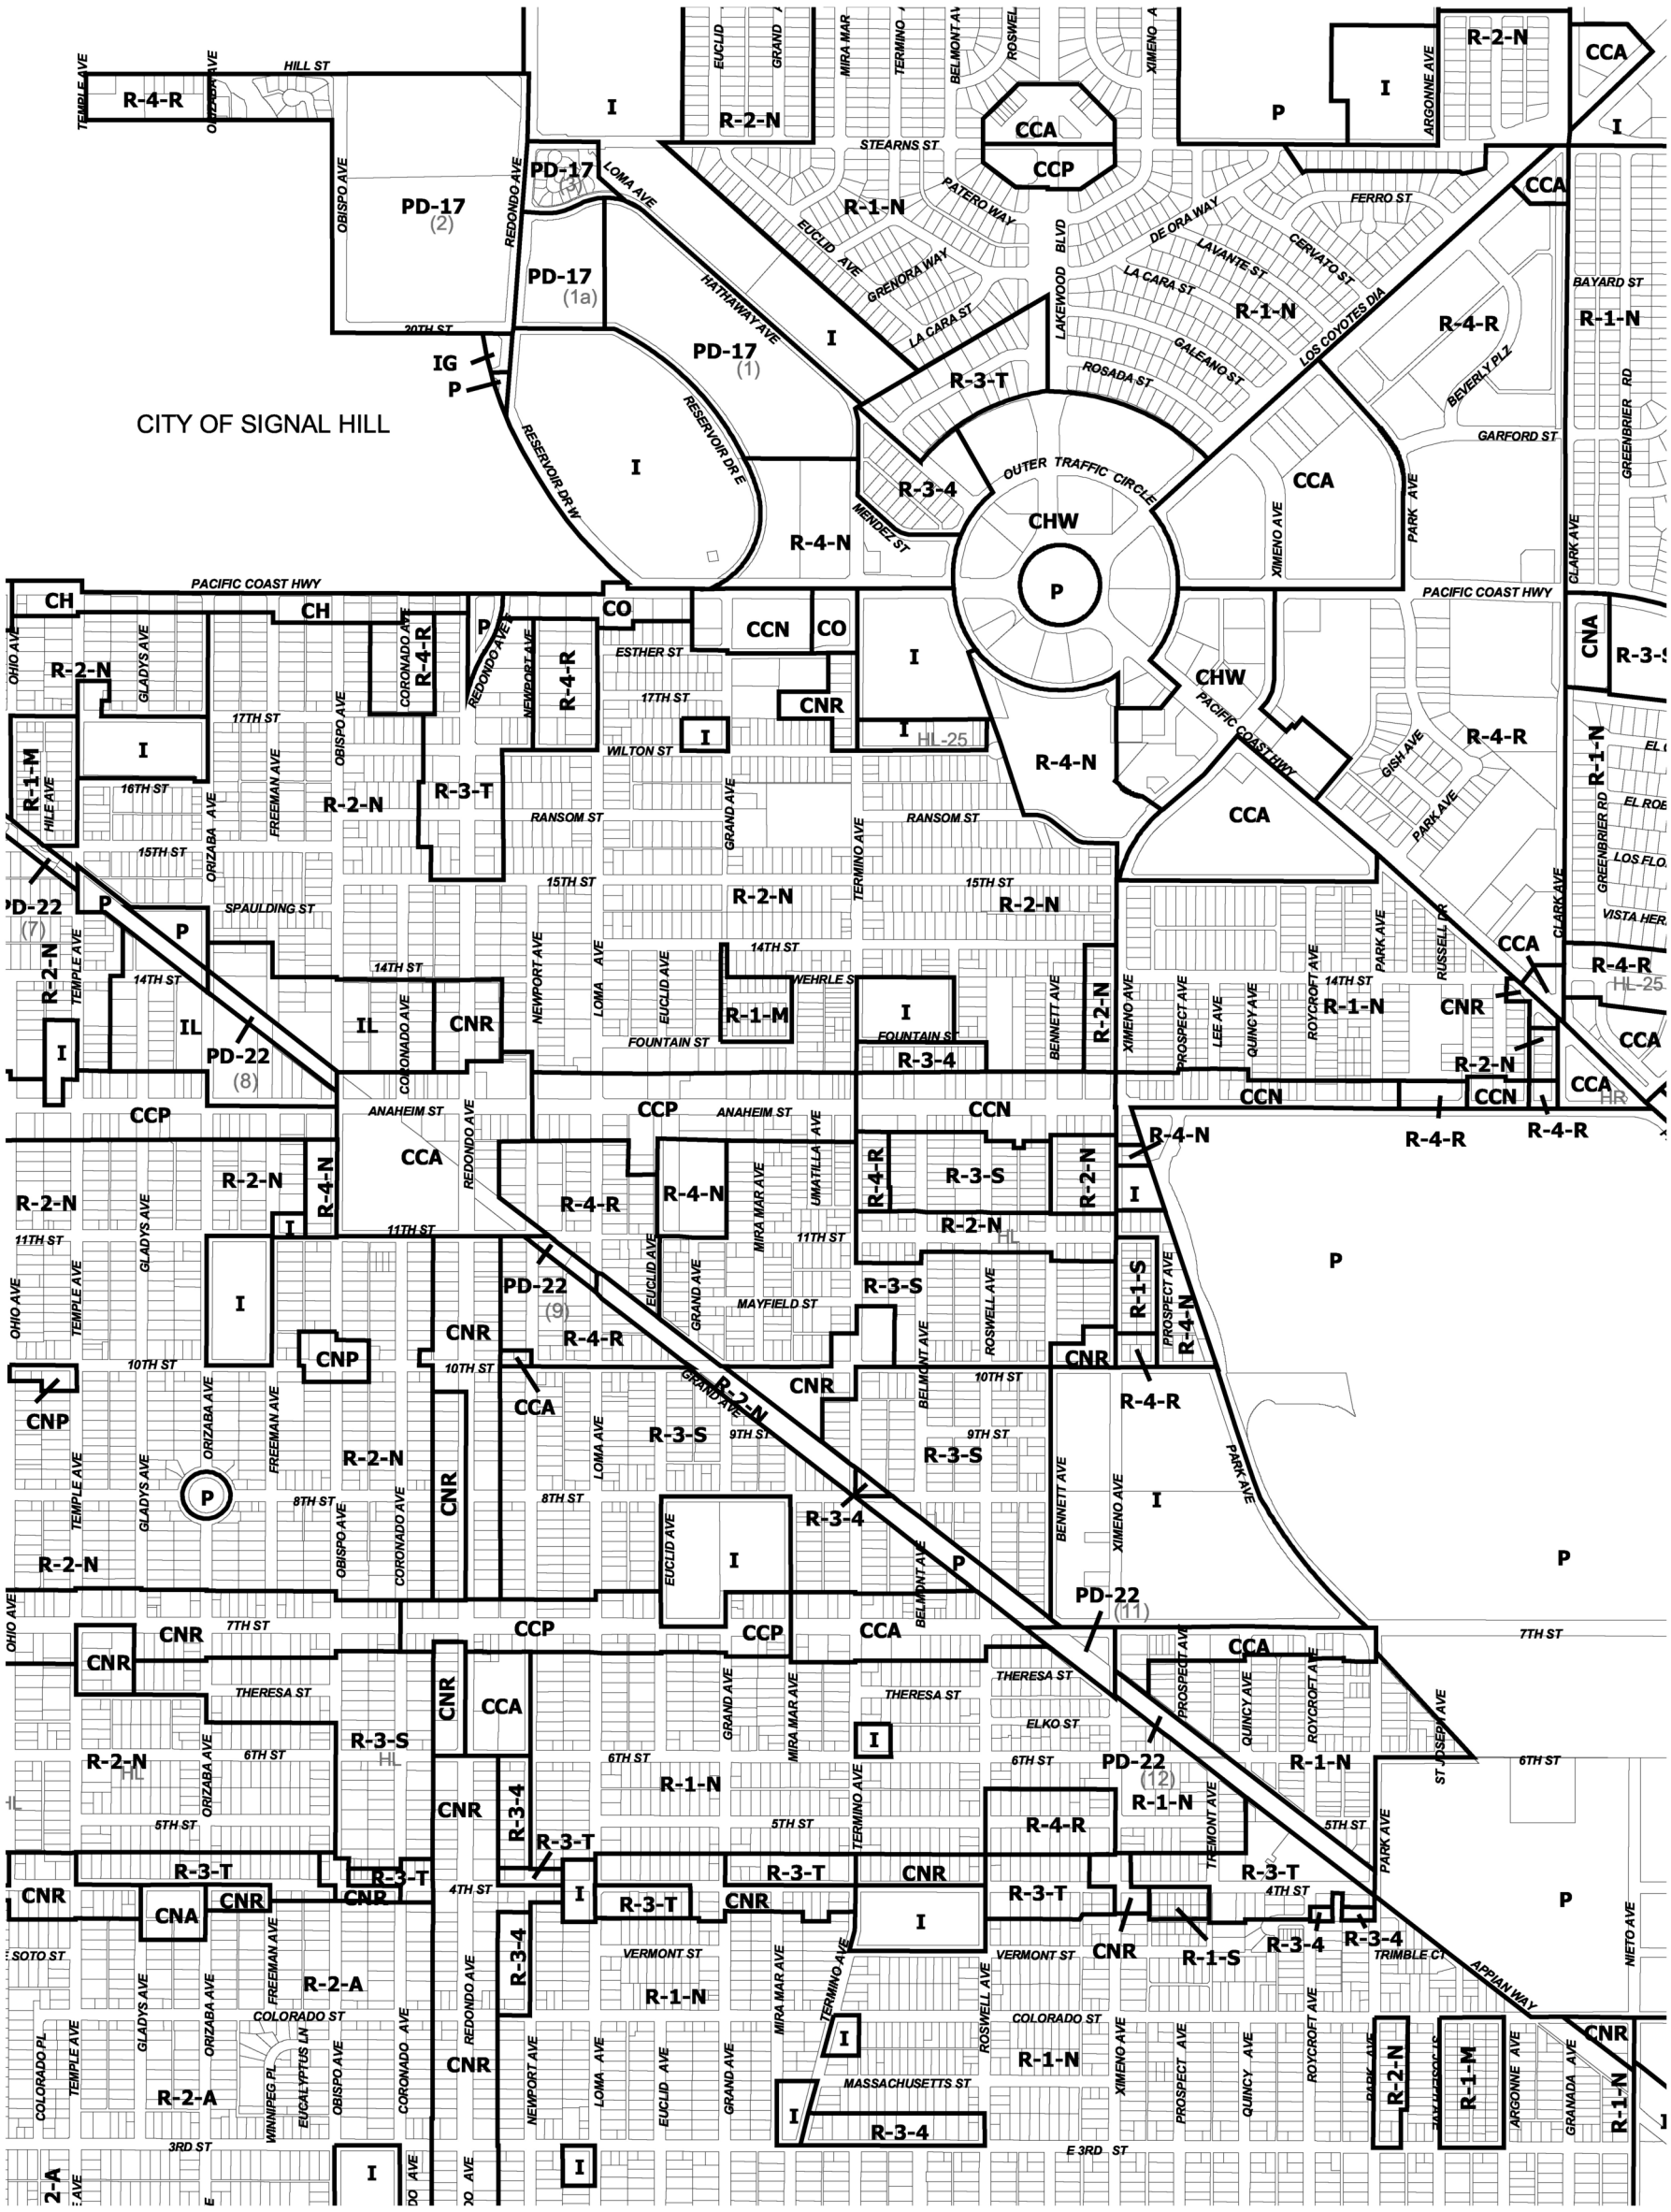

Prepared by Dept of Planning & Building & Dept. of Technology Services

Revised : 03/2004
Scale 1:24200