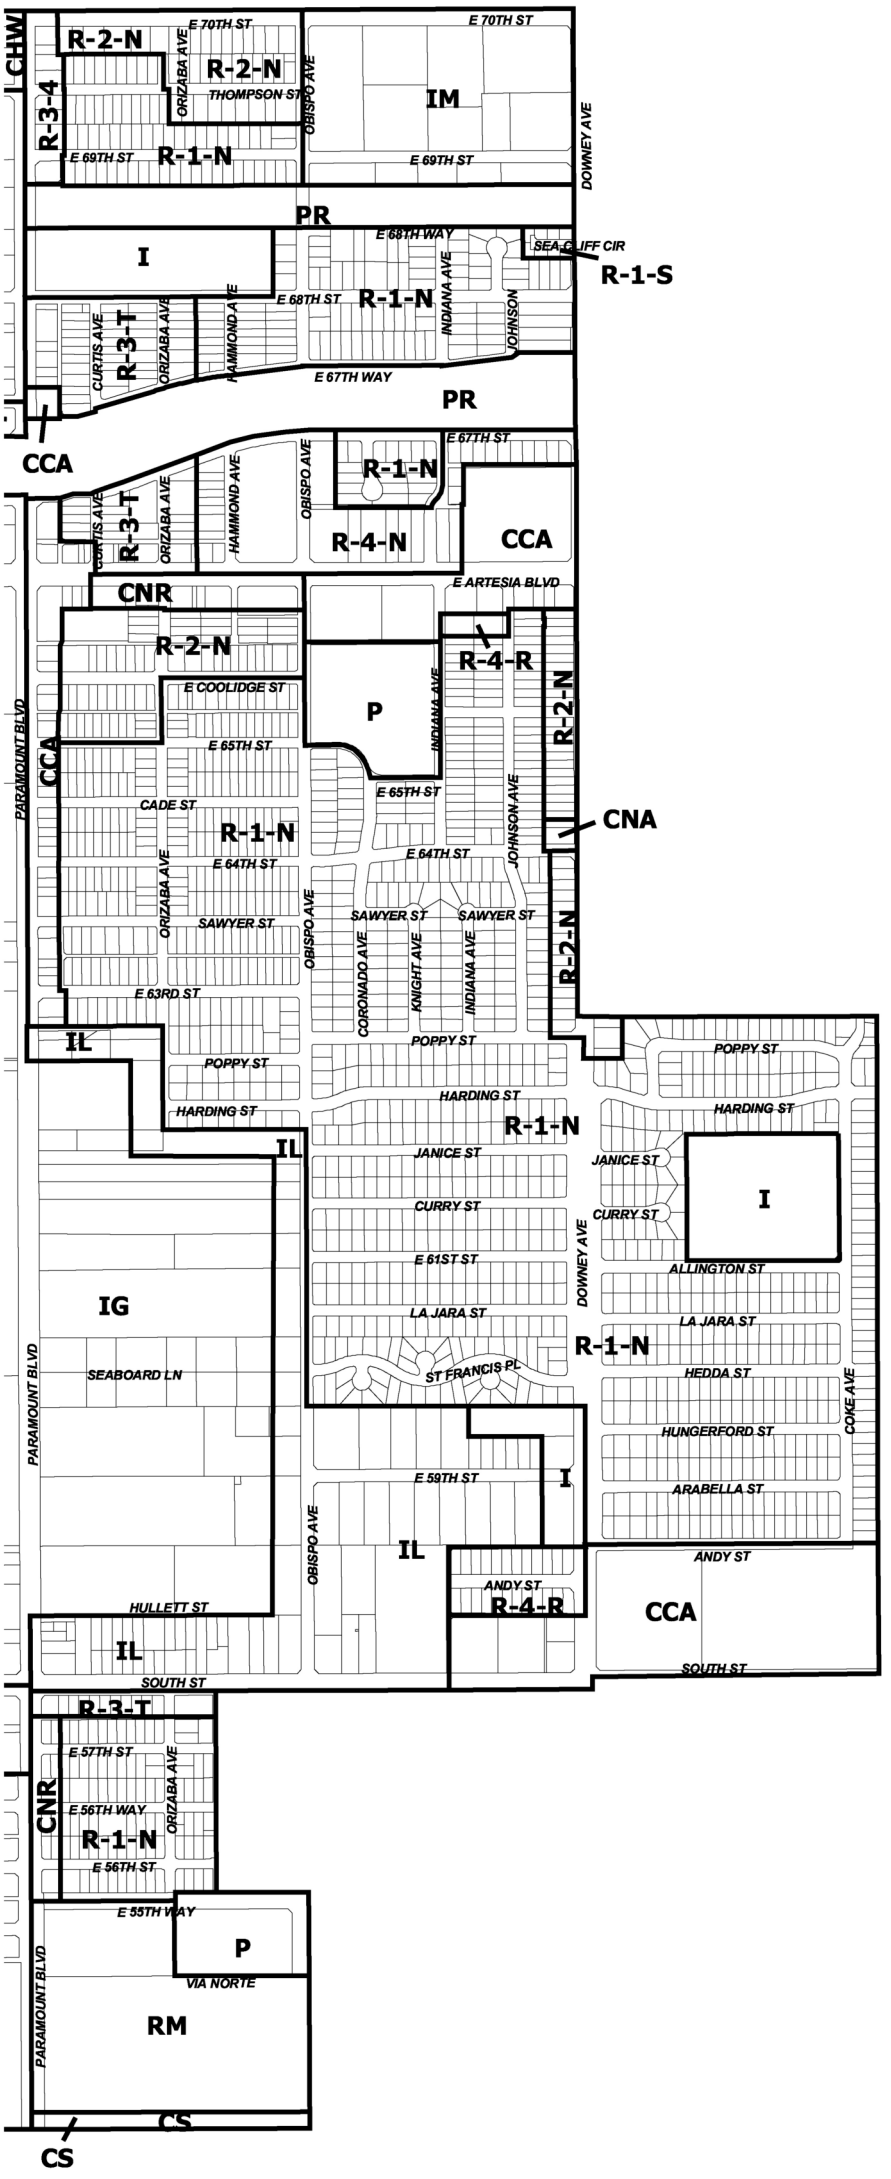

29

N

Prepared by Dept of Planning & Building & Dept. of Technology Services

Revised : 04/2004
Scale 1:24200

30