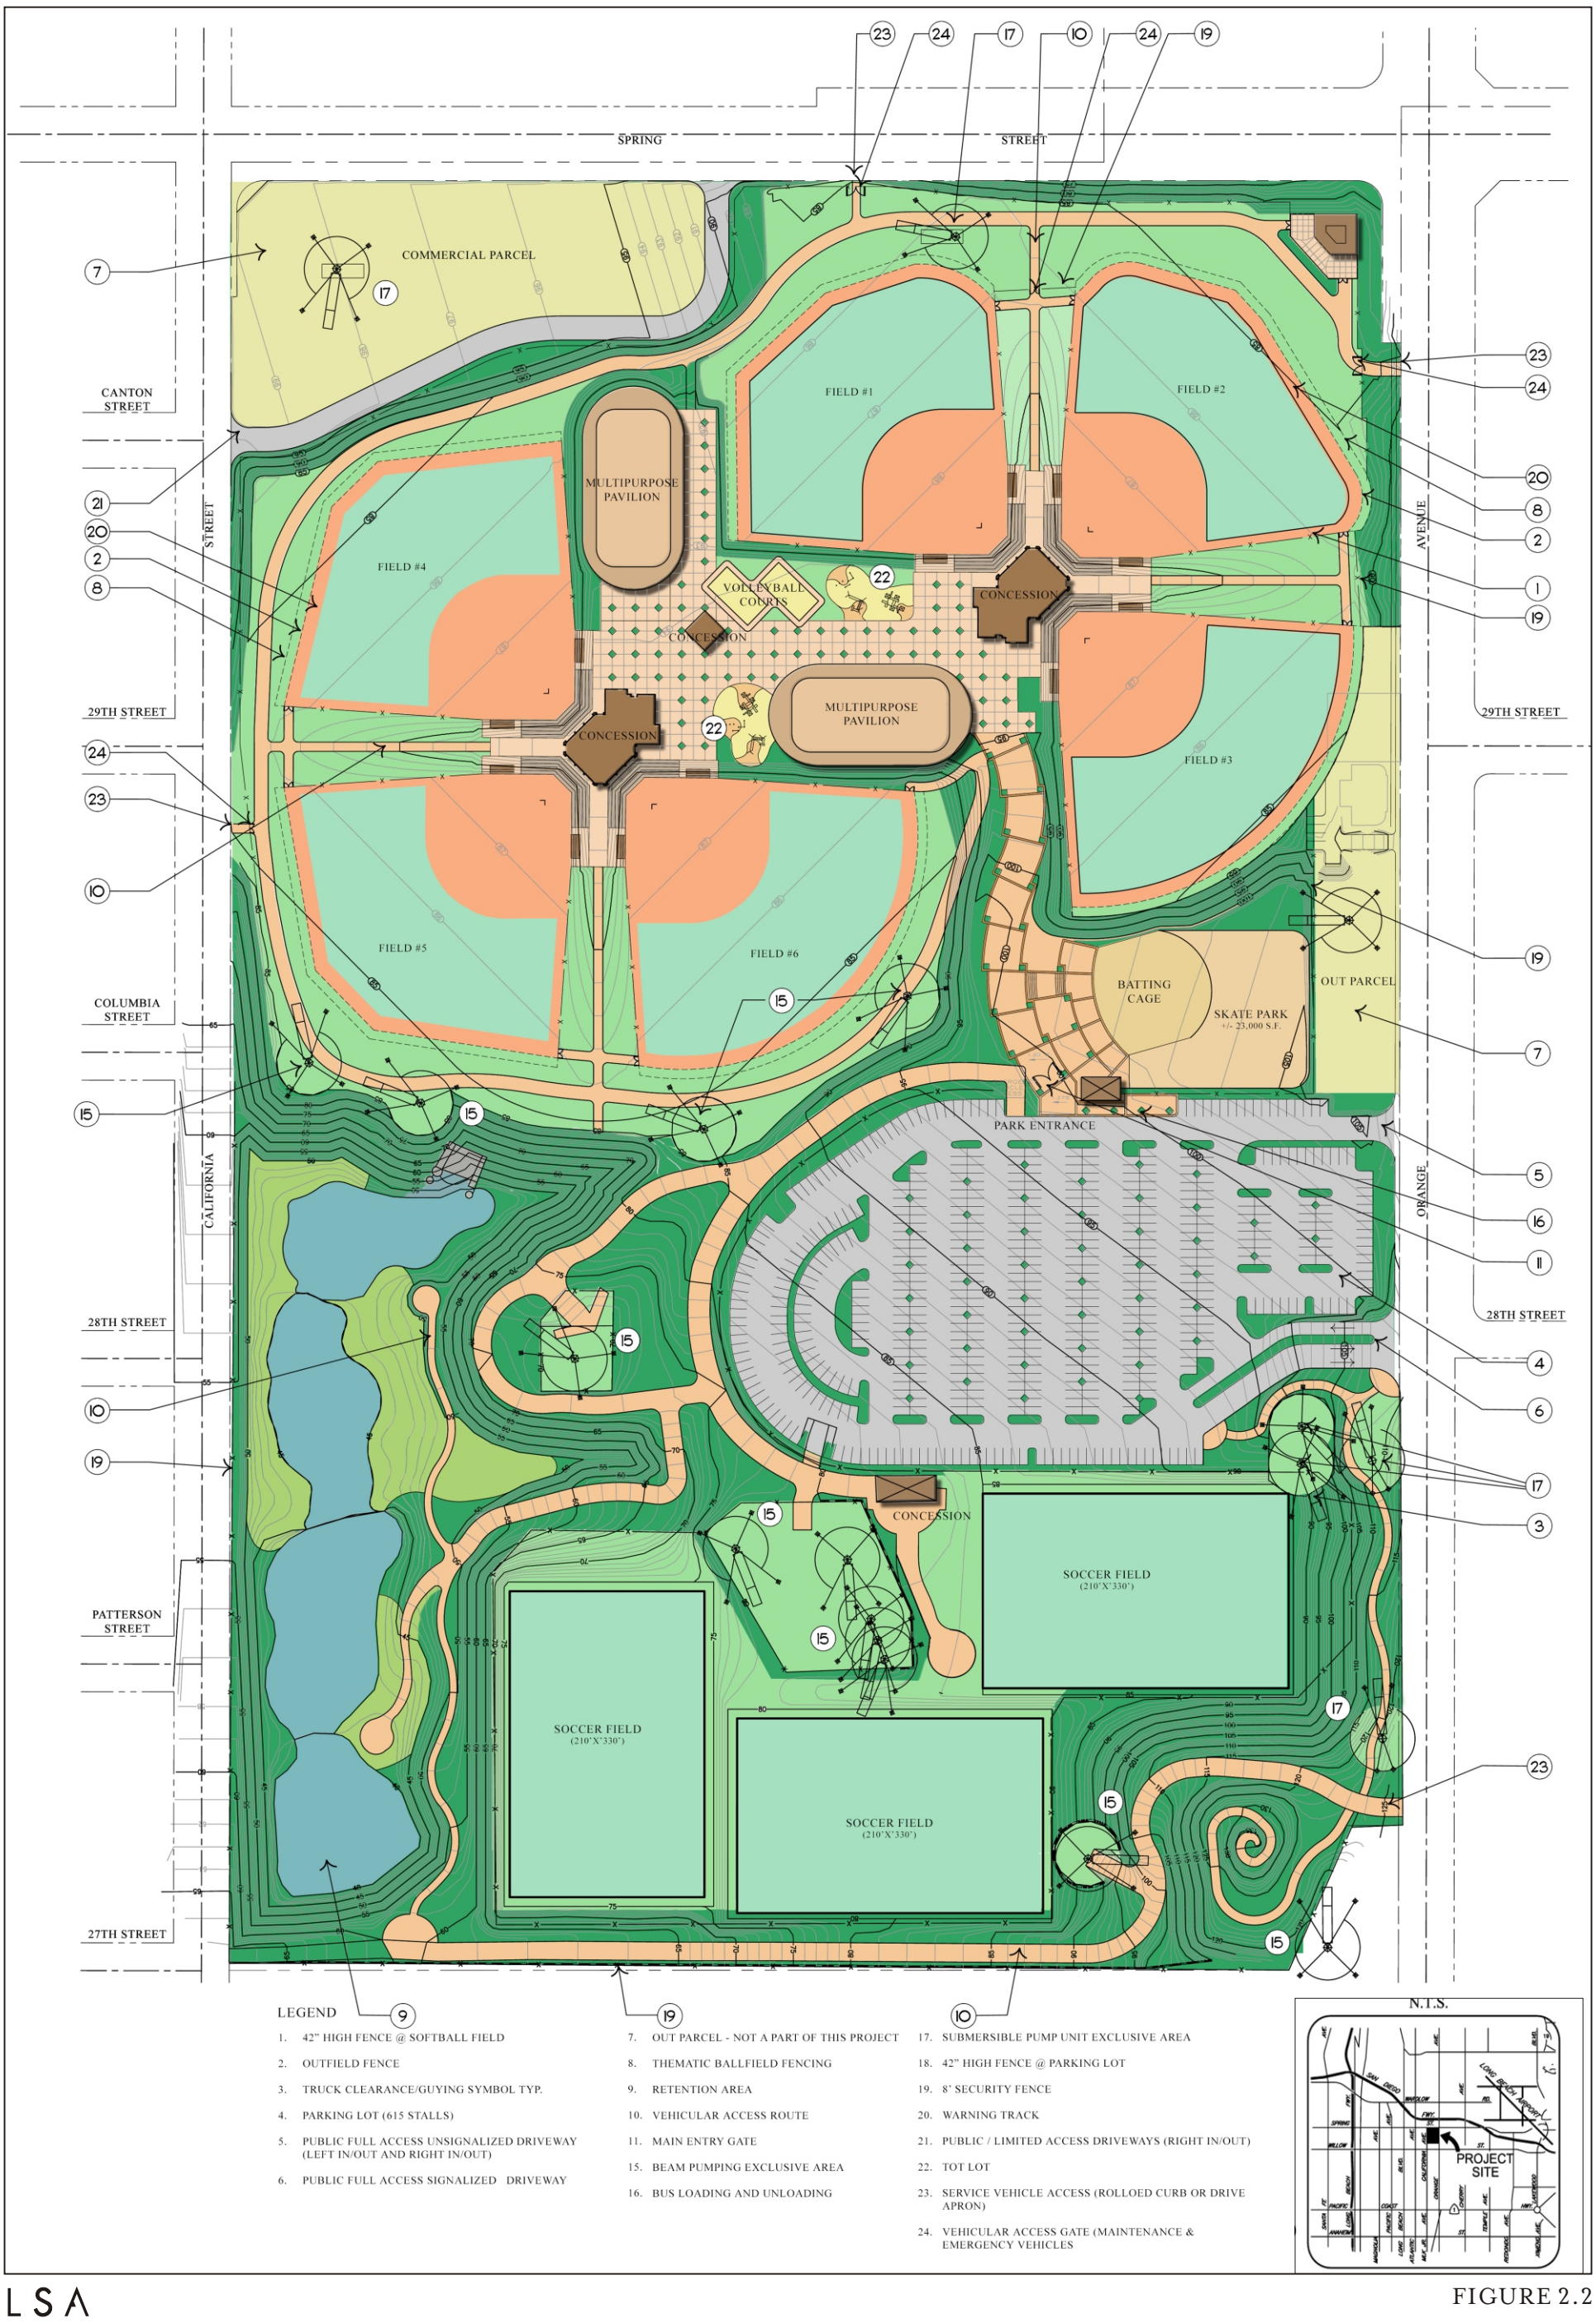

LSA

FIGURE 2.2

0 120 240
FEET

SOURCE: City of Long Beach

Long Beach Sports Park

Site Plan 3A

I:\CLB231\G\Addendum_2006\3A_Site Plan.cdr(3/22/06)