ATTACHMENT A

7TH STREET OPEN SPACE EXHIBIT

7th STREET PARK EXHIBIT

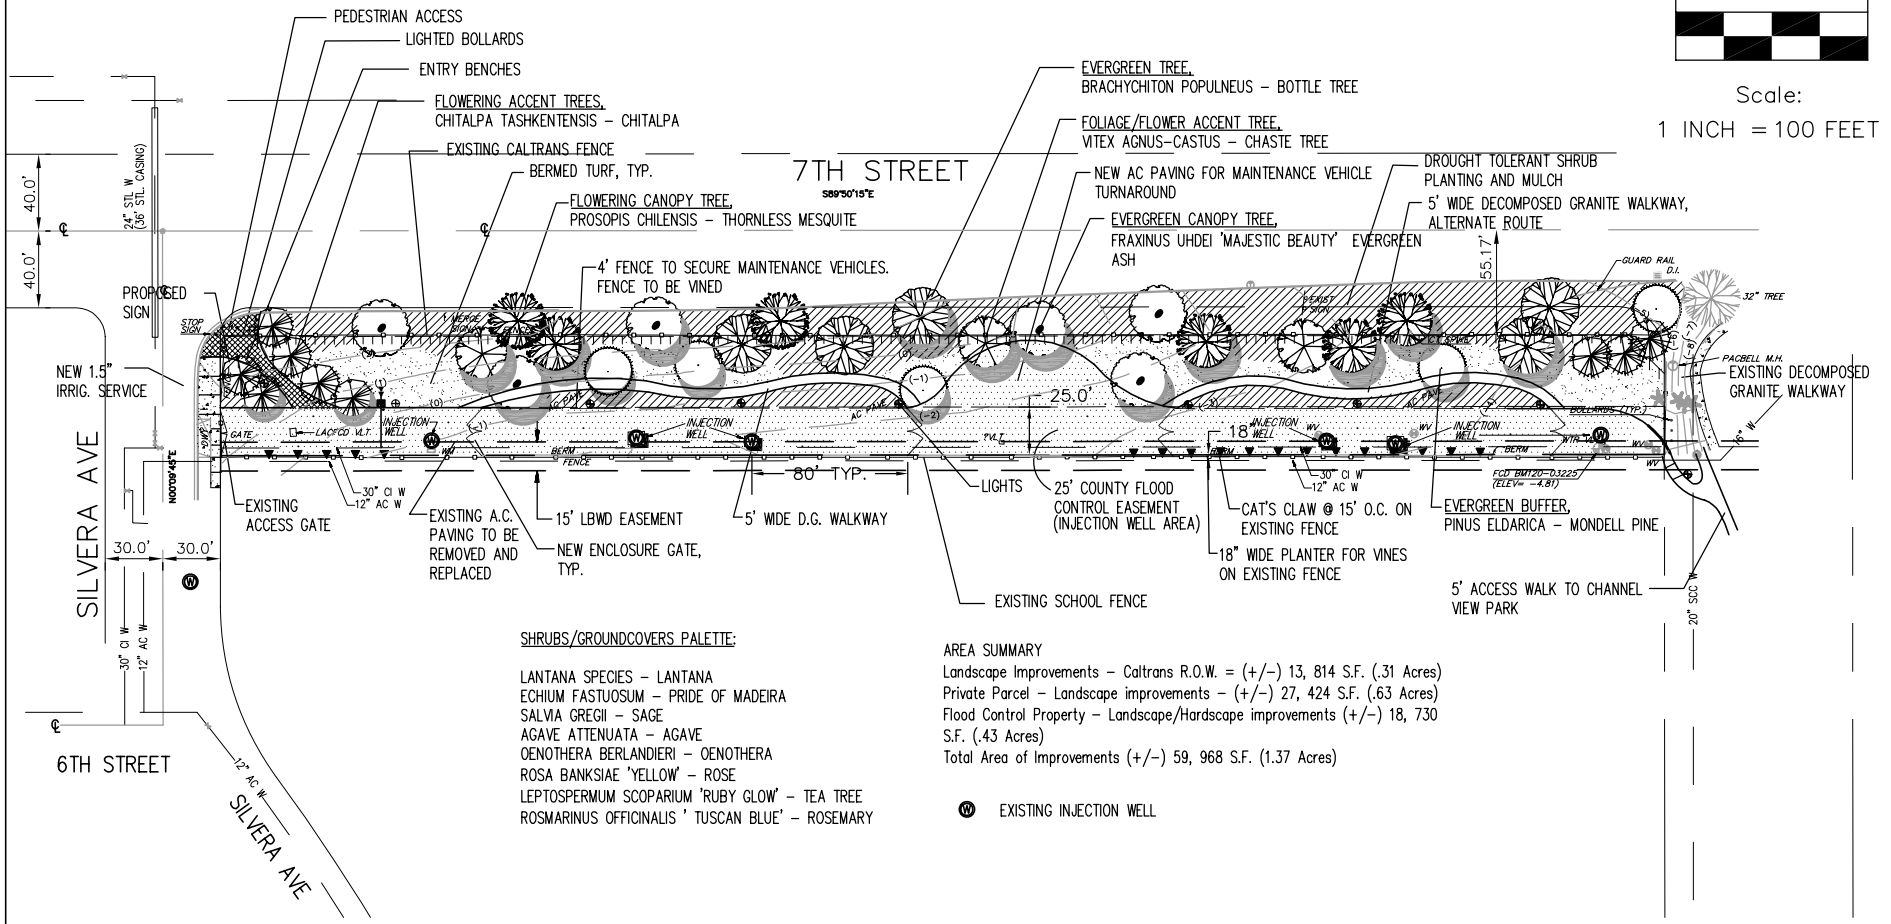

0 100

Scale:
1 INCH = 100 FEET

SHRUBS/GROUNDCOVERS PALETTE:

LANTANA SPECIES – LANTANA
ECHIUM FASTUOSUM – PRIDE OF MADEIRA
SALVIA GREGII – SAGE
AGAVE ATTENUATA – AGAVE
OENOTHERA BERLANDIERI – OENOTHERA
ROSA BANKSIAE 'YELLOW' – ROSE
LEPTOSPERMUM SCOPARIUM 'RUBY GLOW' – TEA TREE
ROSMARINUS OFFICINALIS ' TUSCAN BLUE' – ROSEMARY

AREA SUMMARY
Landscape Improvements – Caltrans R.O.W. = (+/–) 13, 814 S.F. (.31 Acres)
Private Parcel – Landscape improvements – (+/–) 27, 424 S.F. (.63 Acres)
Flood Control Property – Landscape/Hardscape improvements (+/–) 18, 730 S.F. (.43 Acres)
Total Area of Improvements (+/–) 59, 968 S.F. (1.37 Acres)

W EXISTING INJECTION WELL

GREENBERG FARROW

15101 RED HILL AVE. SUITE 200 TUSTIN, CA 92780
VOICE 714/259.0500 FAX 714/259.5480

7th STREET PARK

THE HOME DEPOT LONG BEACH, CA

HOME DEPOT SITE ID NUMBER WC0398
GFA PROJECT NUMBER 20020864.2

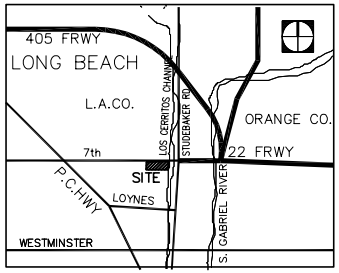

LOCATION MAP