Loma Ave

Euclid Ave

Grand Ave

Mira Mar Ave

COMMUNITY GARDENS

E. 10th St.

E. 9th St.

MATCHLINE A

NORTH

-30' 0 15' 30'

SCALE: 1" =30'-0"

PACIFIC ELECTRIC R.O.W. GREENBELT

CITY OF LONG BEACH PARKS, RECREATION & MARINE

MASTER PLAN

1

Richard Fisher Associates
2001 EAST FIRST STREET, SUITE 160
SANTA ANA, CA 92705
PHONE: (714) 245-9270
FAX:(714) 245-9275

MATCHLINE - A

Mira Mar Ave

Termino Ave

Belmont Ave

E. 8th St.

Belmont Ave

MATCHLINE - B

NORTH

-30' 0 15' 30'

SCALE: 1" =30'-0"

PACIFIC ELECTRIC R.O.W. GREENBELT

CITY OF LONG BEACH PARKS, RECREATION & MARINE

MASTER PLAN

2

Richard Fisher Associates
ASSOCIATES
2001 EAST FIRST STREET, SUITE 160
SANTA ANA, CA 92705
PHONE: (714) 245-9270
FAX: (714) 245-9275

MATCHLINE - B

Bennett Ave

WILSON HIGH SCHOOL

E. 7th St.

Roswell Ave

Ximeno Ave

COMMUNITY THEATER

MATCHLINE - C

Theresa St.

NORTH

-30' 0 15' 30'

SCALE: 1" =30'-0"

PACIFIC ELECTRIC R.O.W. GREENBELT

CITY OF LONG BEACH PARKS, RECREATION & MARINE

MASTER PLAN

Richard Fisher Associates
2001 EAST FIRST STREET, SUITE 160
SANTA ANA, CA 92705
PHONE: (714) 245-9270
FAX:(714) 245-9275

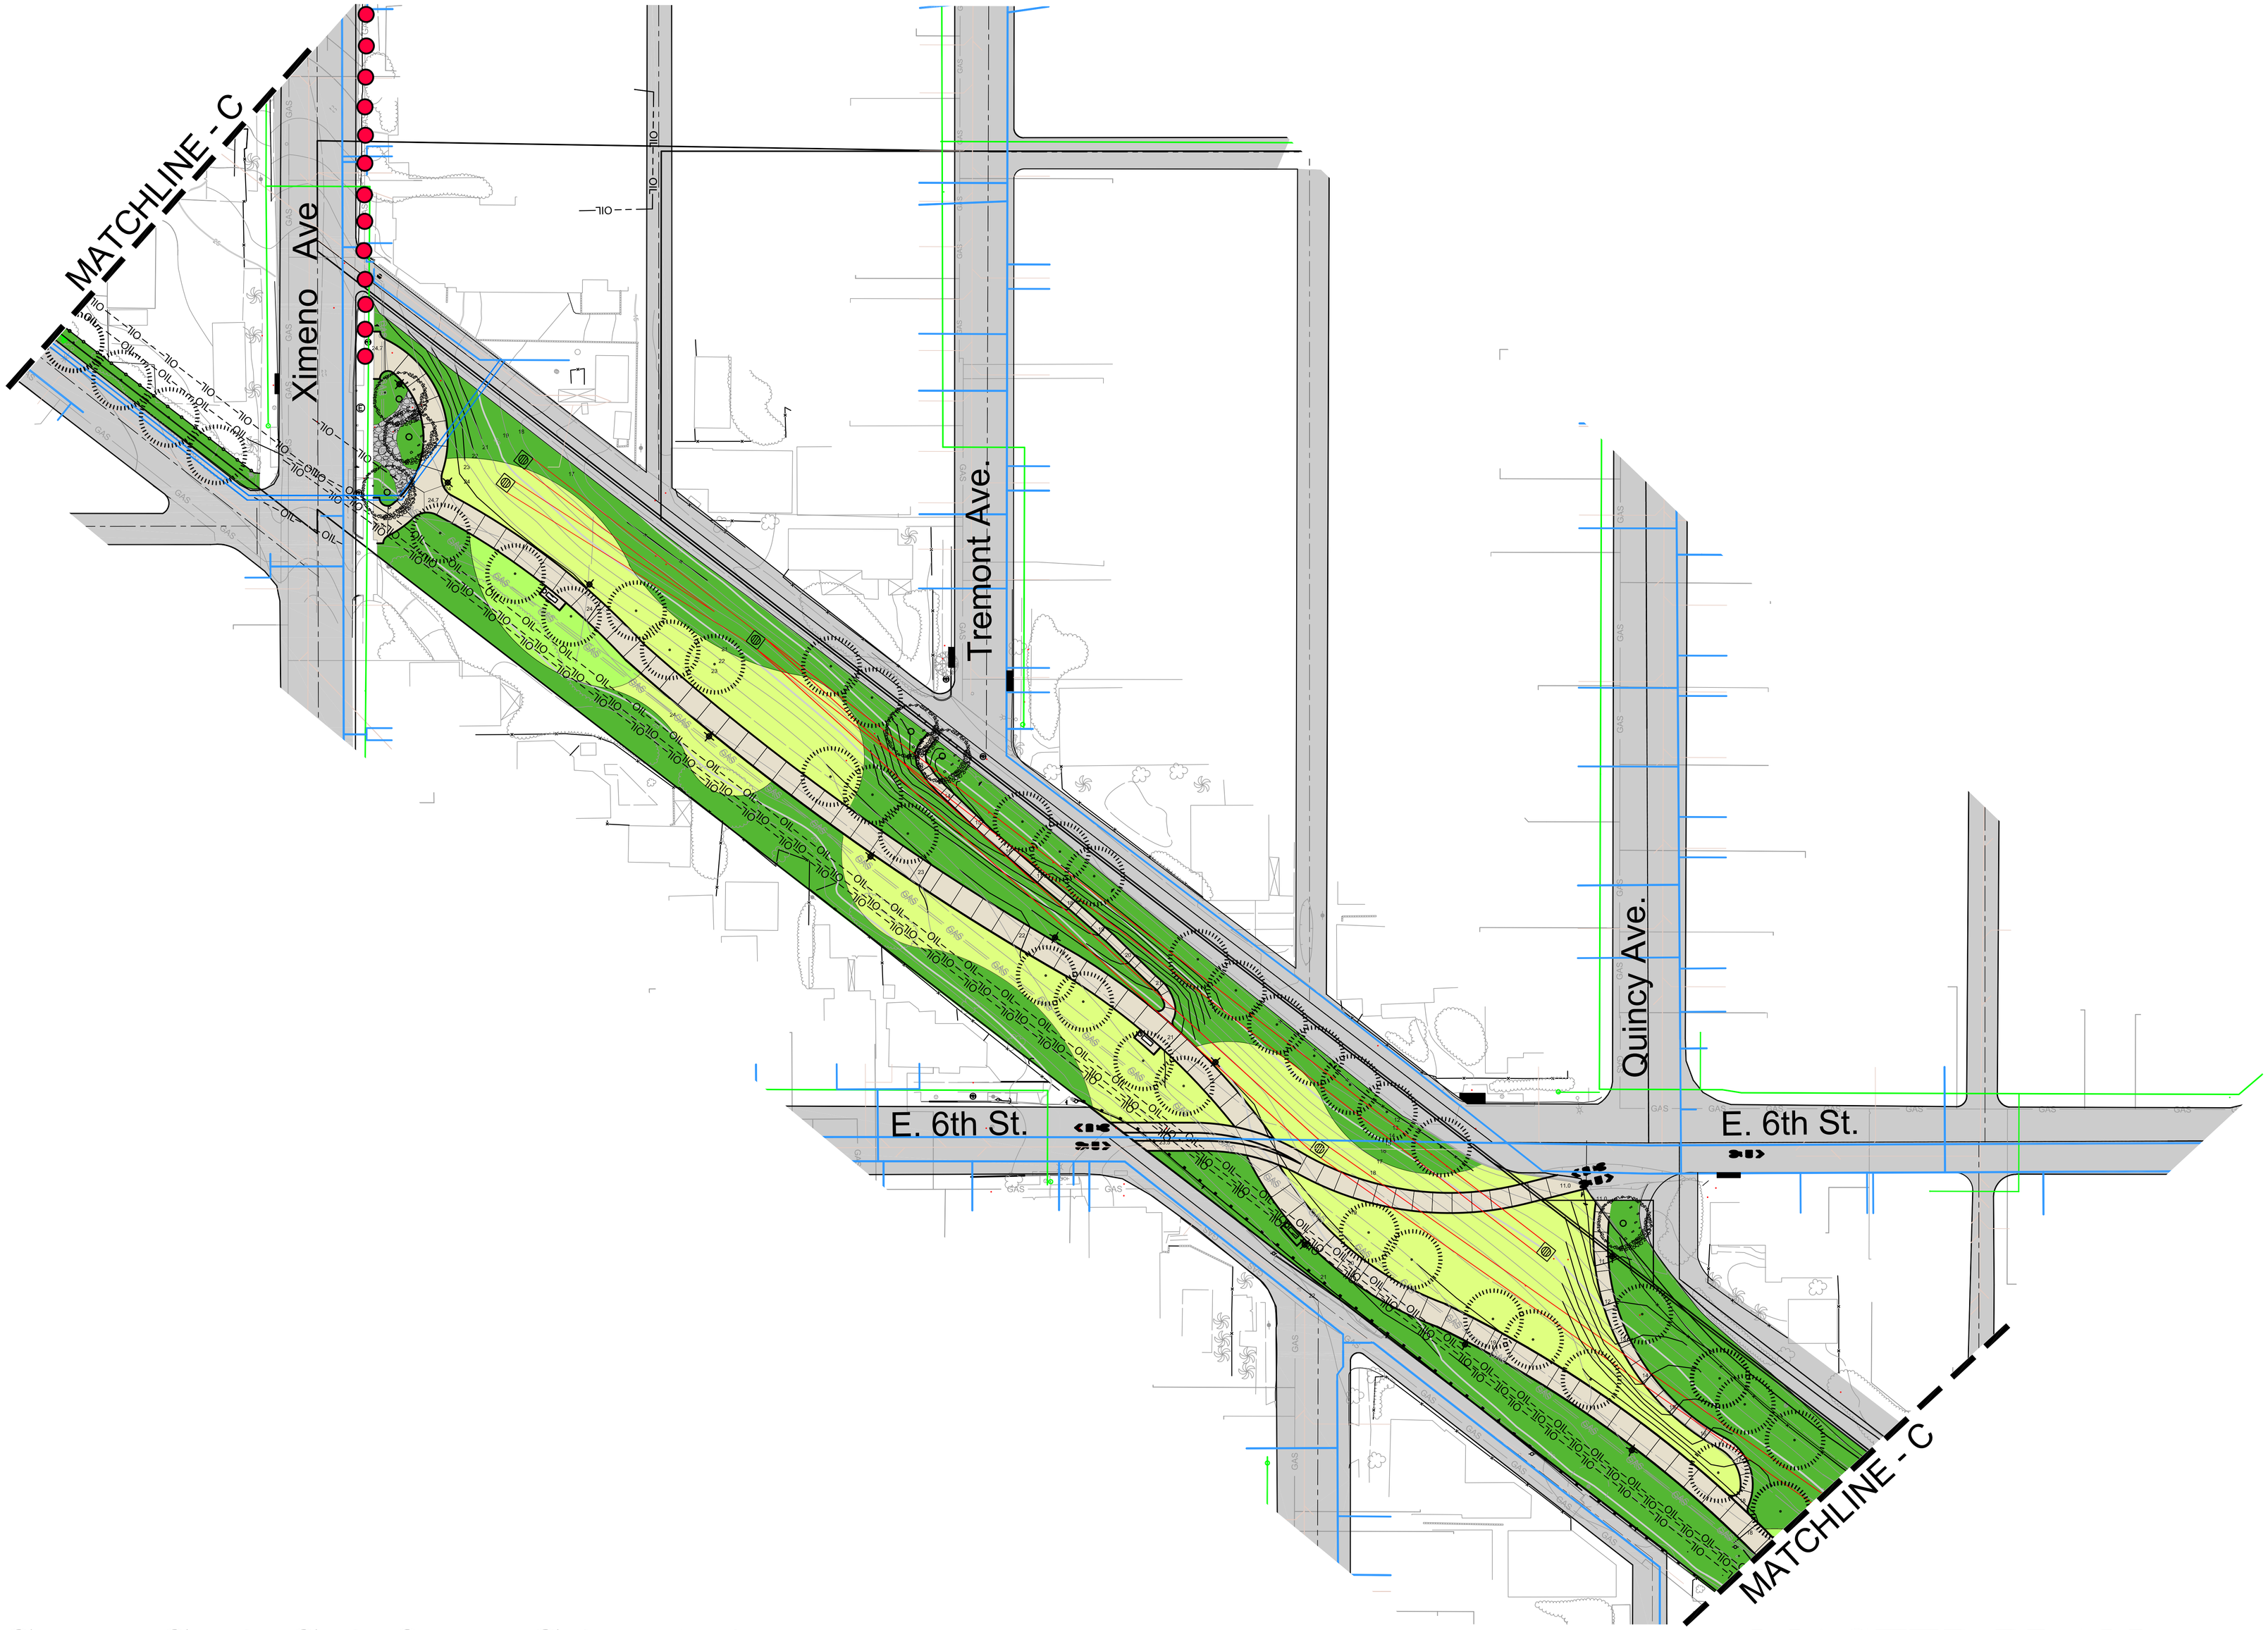

NORTH

-30' 0 15' 30'

SCALE: 1" =30'-0"

PACIFIC ELECTRIC R.O.W. GREENBELT

CITY OF LONG BEACH PARKS, RECREATION & MARINE

MASTER PLAN

4

Richard Keller Associates
2001 EAST FIRST STREET, SUITE 160
SANTA ANA, CA 92705
PHONE: (714) 245-9270
FAX:(714) 245-9275

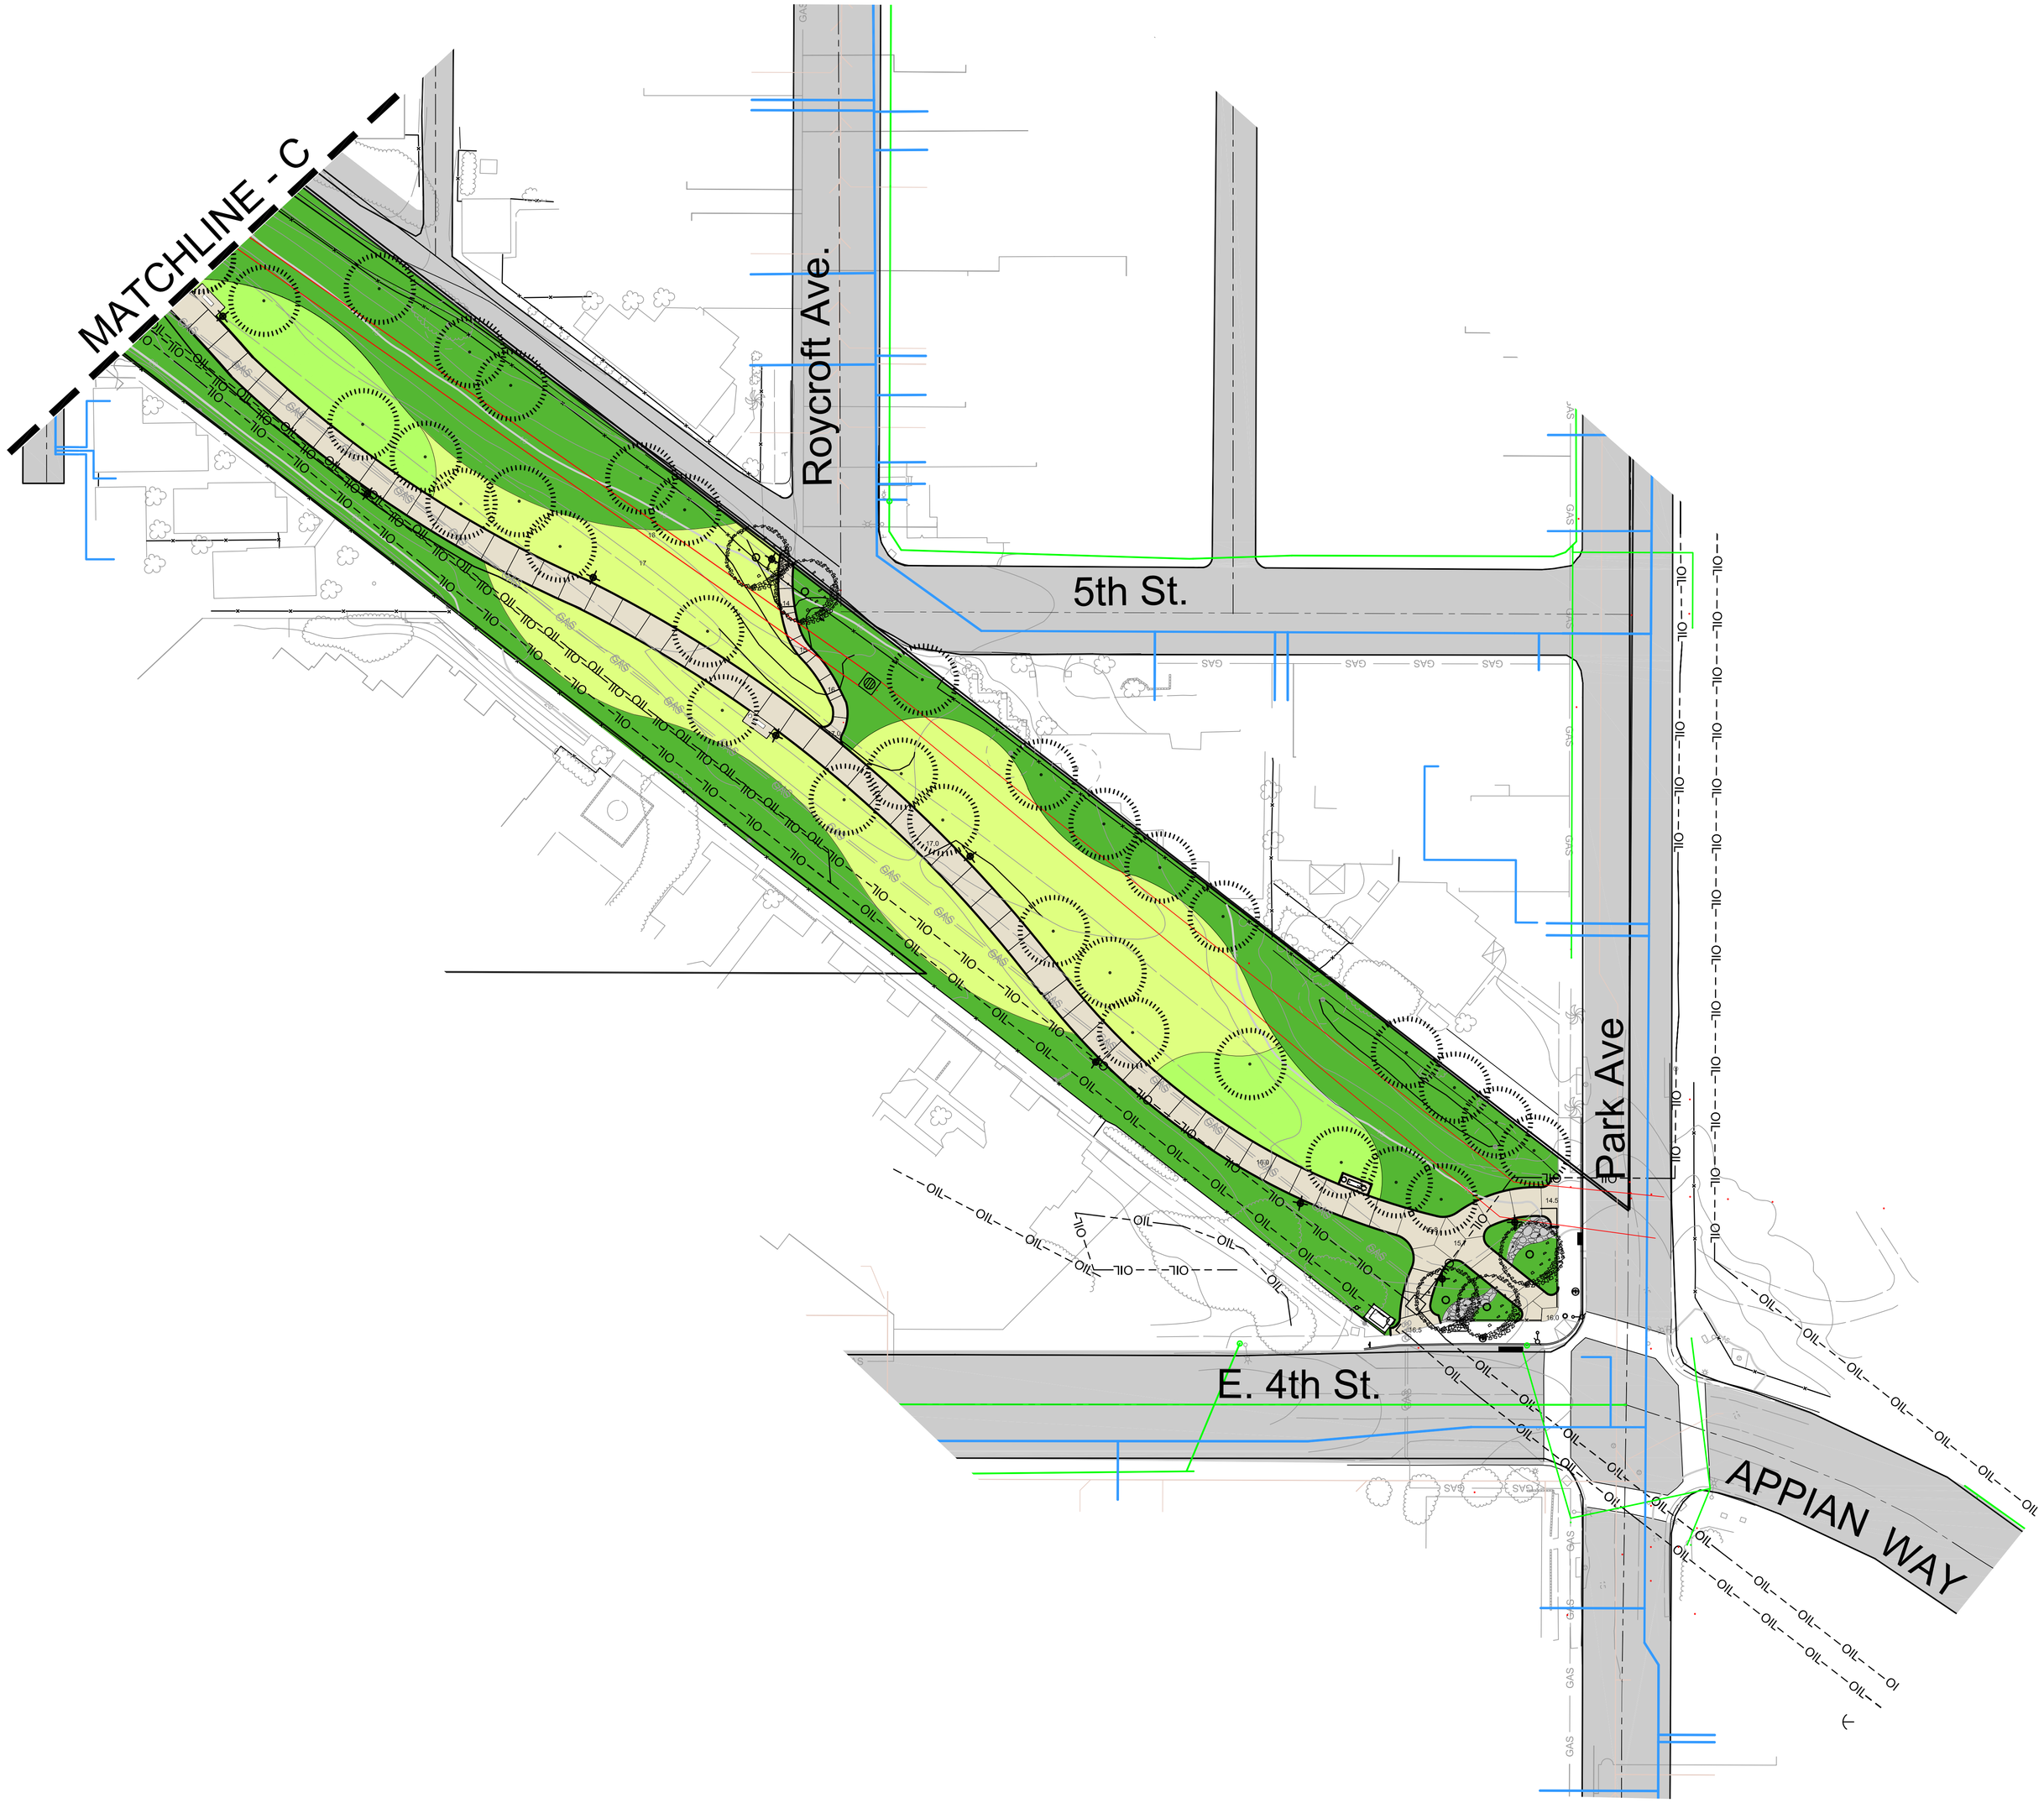

NORTH

-30' 0 15' 30'

SCALE: 1" =30'-0"

PACIFIC ELECTRIC R.O.W. GREENBELT

CITY OF LONG BEACH PARKS, RECREATION & MARINE

MASTER PLAN

Richard Fisher Associates
ASSOCIATES
2001 EAST FIRST STREET, SUITE 160
SANTA ANA, CA 92705
PHONE: (714) 245-9270
FAX:(714) 245-9275

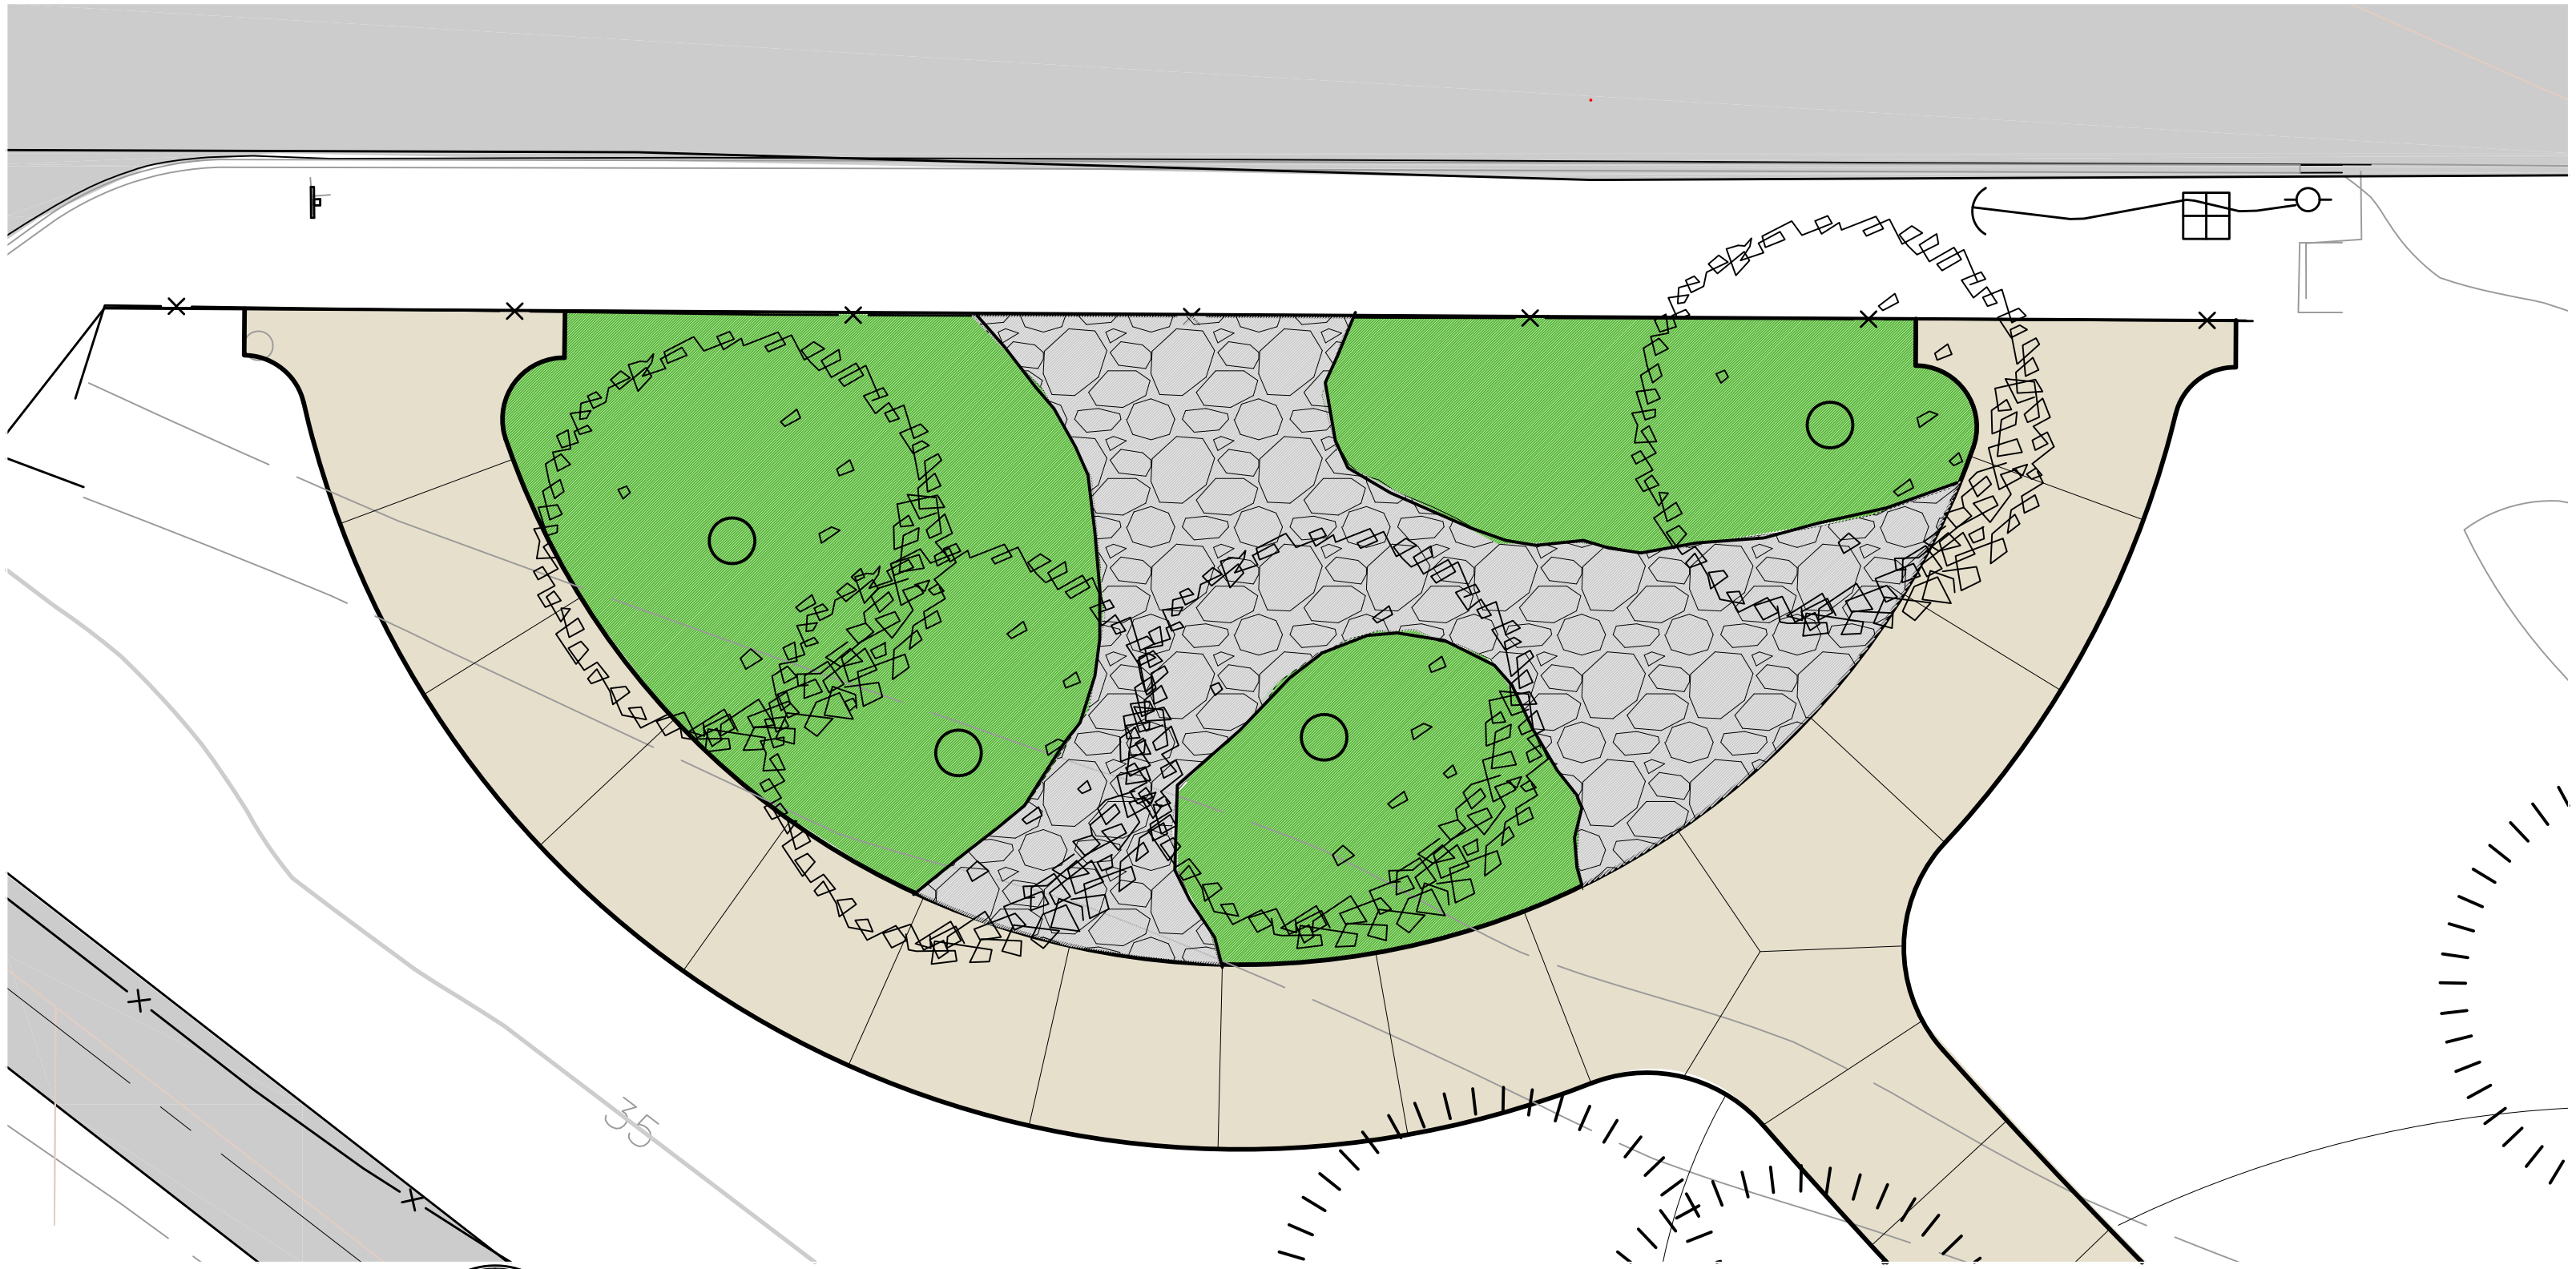

PACIFIC ELECTRIC R.O.W. GREENBELT

CITY OF LONG BEACH PARKS, RECREATION & MARINE

GREENBELT ENTRY ENLARGMENT (TYP)

Richard Fisher Associates
ASSOCIATES
2001 EAST FIRST STREET, SUITE 160
SANTA ANA, CA 92705
PHONE: (714) 245-9270
FAX:(714) 245-9275